


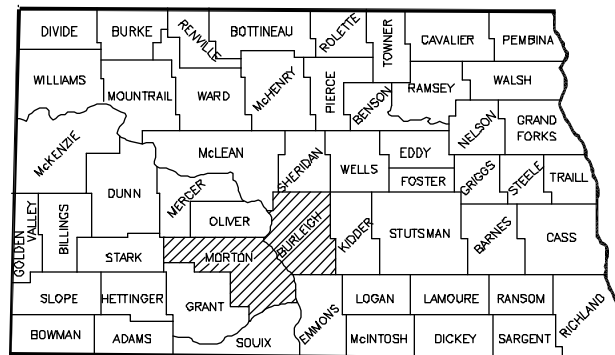


STATE OF NORTH DAKOTA
SHOWING COUNTIES

BISMARCK—MANDAN MPO

NORTHERN BRIDGE CORRIDOR PRESERVATION AREA IN BURLEIGH & MORTON COUNTIES

Table of Contents

1	Title
2-23	Plan & Profile View

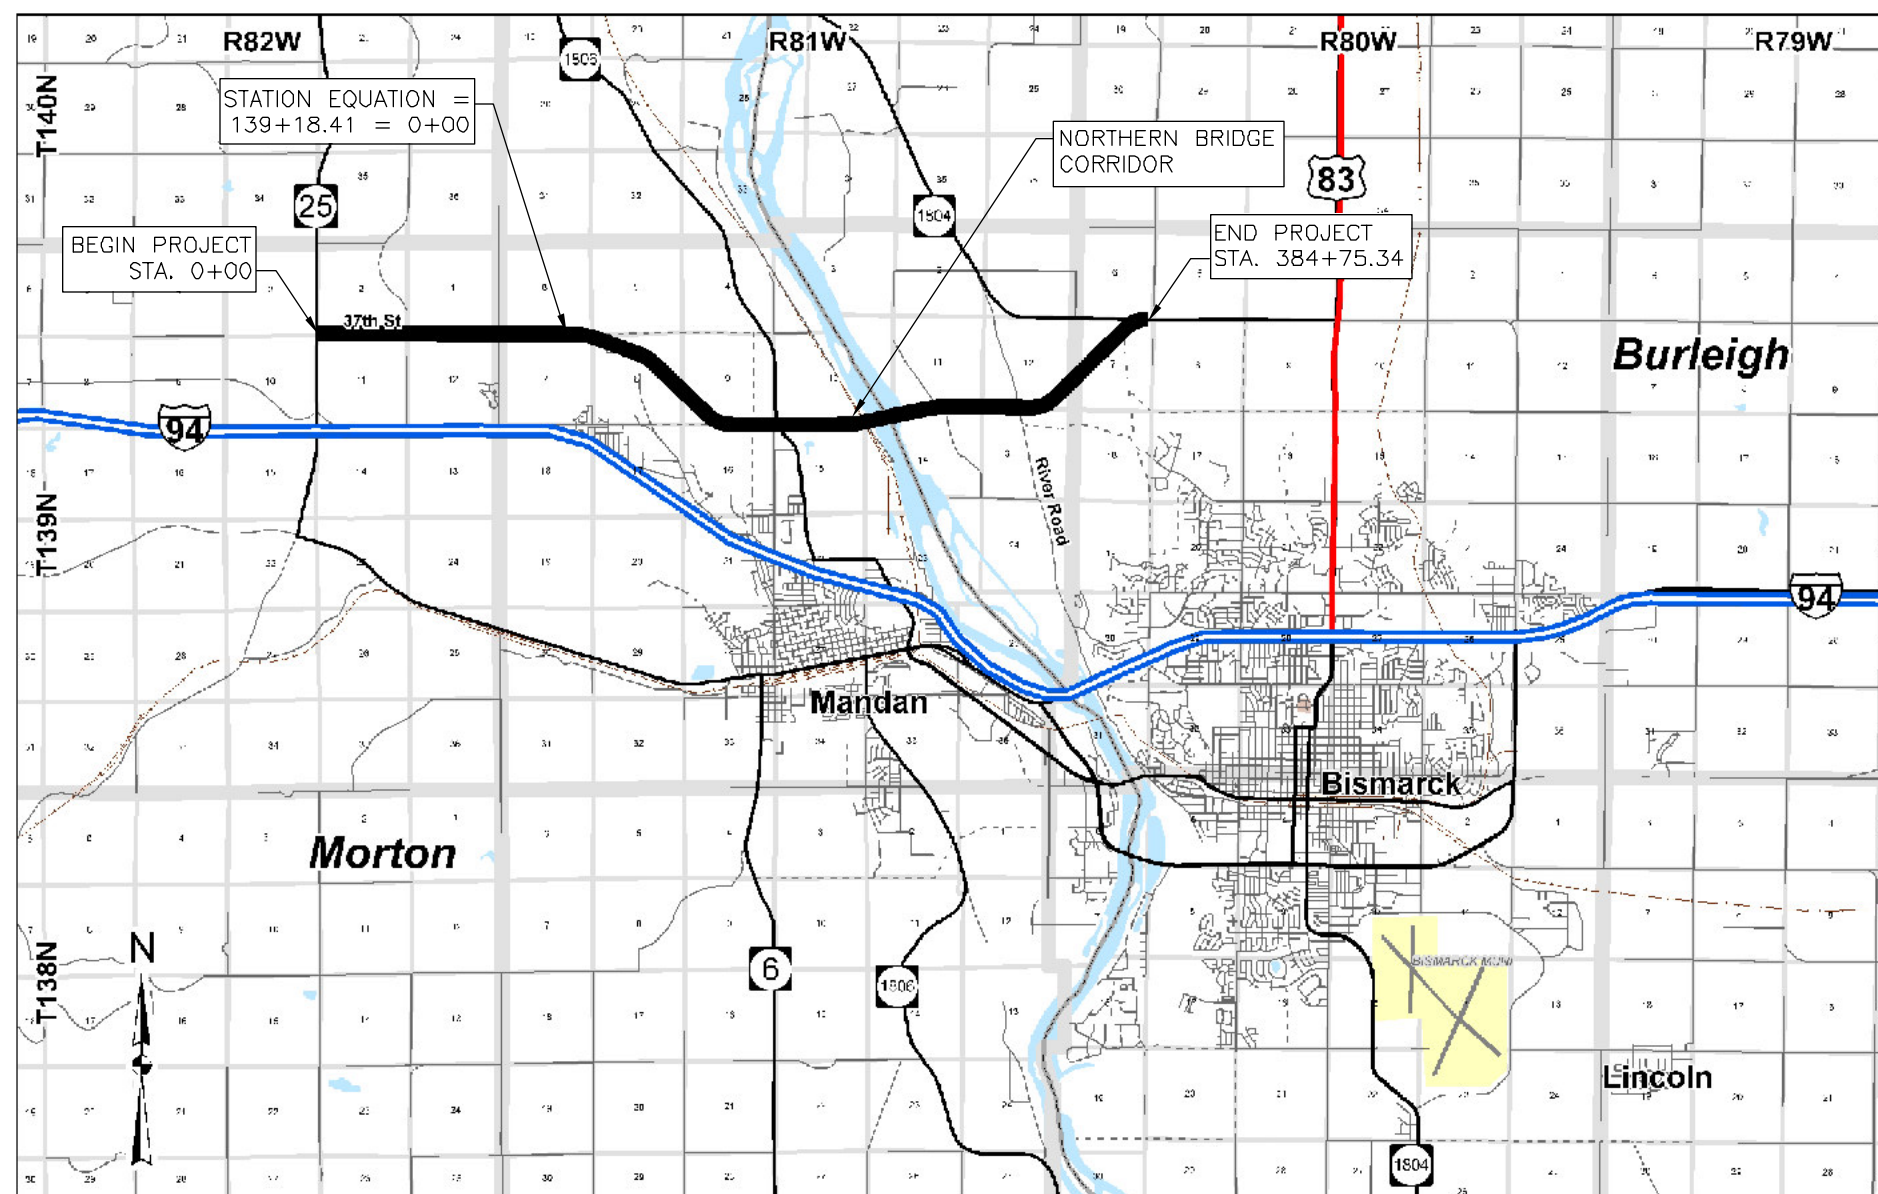

This document originally issued and sealed by Robert J. Shannon, PE #3258 on March 31, 2005. The original documents are stored at Kadrmas, Lee & Jackson, Inc. at 128 Soo Line Drive, Bismarck, ND 58501.

ANY QUESTIONS REGARDING THESE
PLANS CAN BE DIRECTED TO:
ROBERT SHANNON
KADRMAS, LEE & JACKSON
3237 E BROADWAY or
PO BOX 1157
BISMARCK, ND 58502-1157
PHONE (701)-355-8400
FAX (701)-255-0943

Date: 02-01-2005

**Kadrmas
Lee &
Jackson**
Engineers, Surveyors
and Planners




LEGEND	
	EXISTING ACCESS OR FUTURE FRINGE AREA ROAD MASTER PLAN INTERSECTION
	FUTURE RIGHT OF WAY BOUNDARY
	EXISTING RIGHT OF WAY BOUNDARY
	SLOPE EASEMENT
	SECTION LINE


This document originally issued and sealed by Robert J. Shannon, PE #3258 on March 31, 2005. The original documents are stored at Kadrmas, Lee & Jackson, Inc. at 128 Soo Line Drive, Bismarck, ND 58501.



NOTE: INFORMATION SHOWN IS BASED ON GIS DATA PROVIDED BY THE LOCAL JURISDICTIONS. FIELD SURVEYS WERE NOT USED TO PREPARE THESE DRAWINGS. FUTURE INTERSECTION LOCATIONS ARE APPROXIMATE. ALIGNMENTS OF FUTURE INTERSECTING ROADWAYS ARE SUBJECT TO CHANGE PER JURISDICTION APPROVAL.

Rev'd. 00/00/0000		Scale: 1:400	
NORTHERN BRIDGE CORRIDOR			SHEET NO.
Bismarck-Mandan MPO Burleigh & Morton Counties			2
 Kadrmas Lee & Jackson Engineers, Surveyors and Planners		CORRIDOR PRESERVATION PLAN VIEW	
DRAWN BY DMS/LN	CHECKED BY RJS	PROJECT NO. 1003001	DATE 02/03/2005
J:\trans\1003001\cadd\1003001Plat.dwg			()
© Kadrmas, Lee & Jackson 2005			

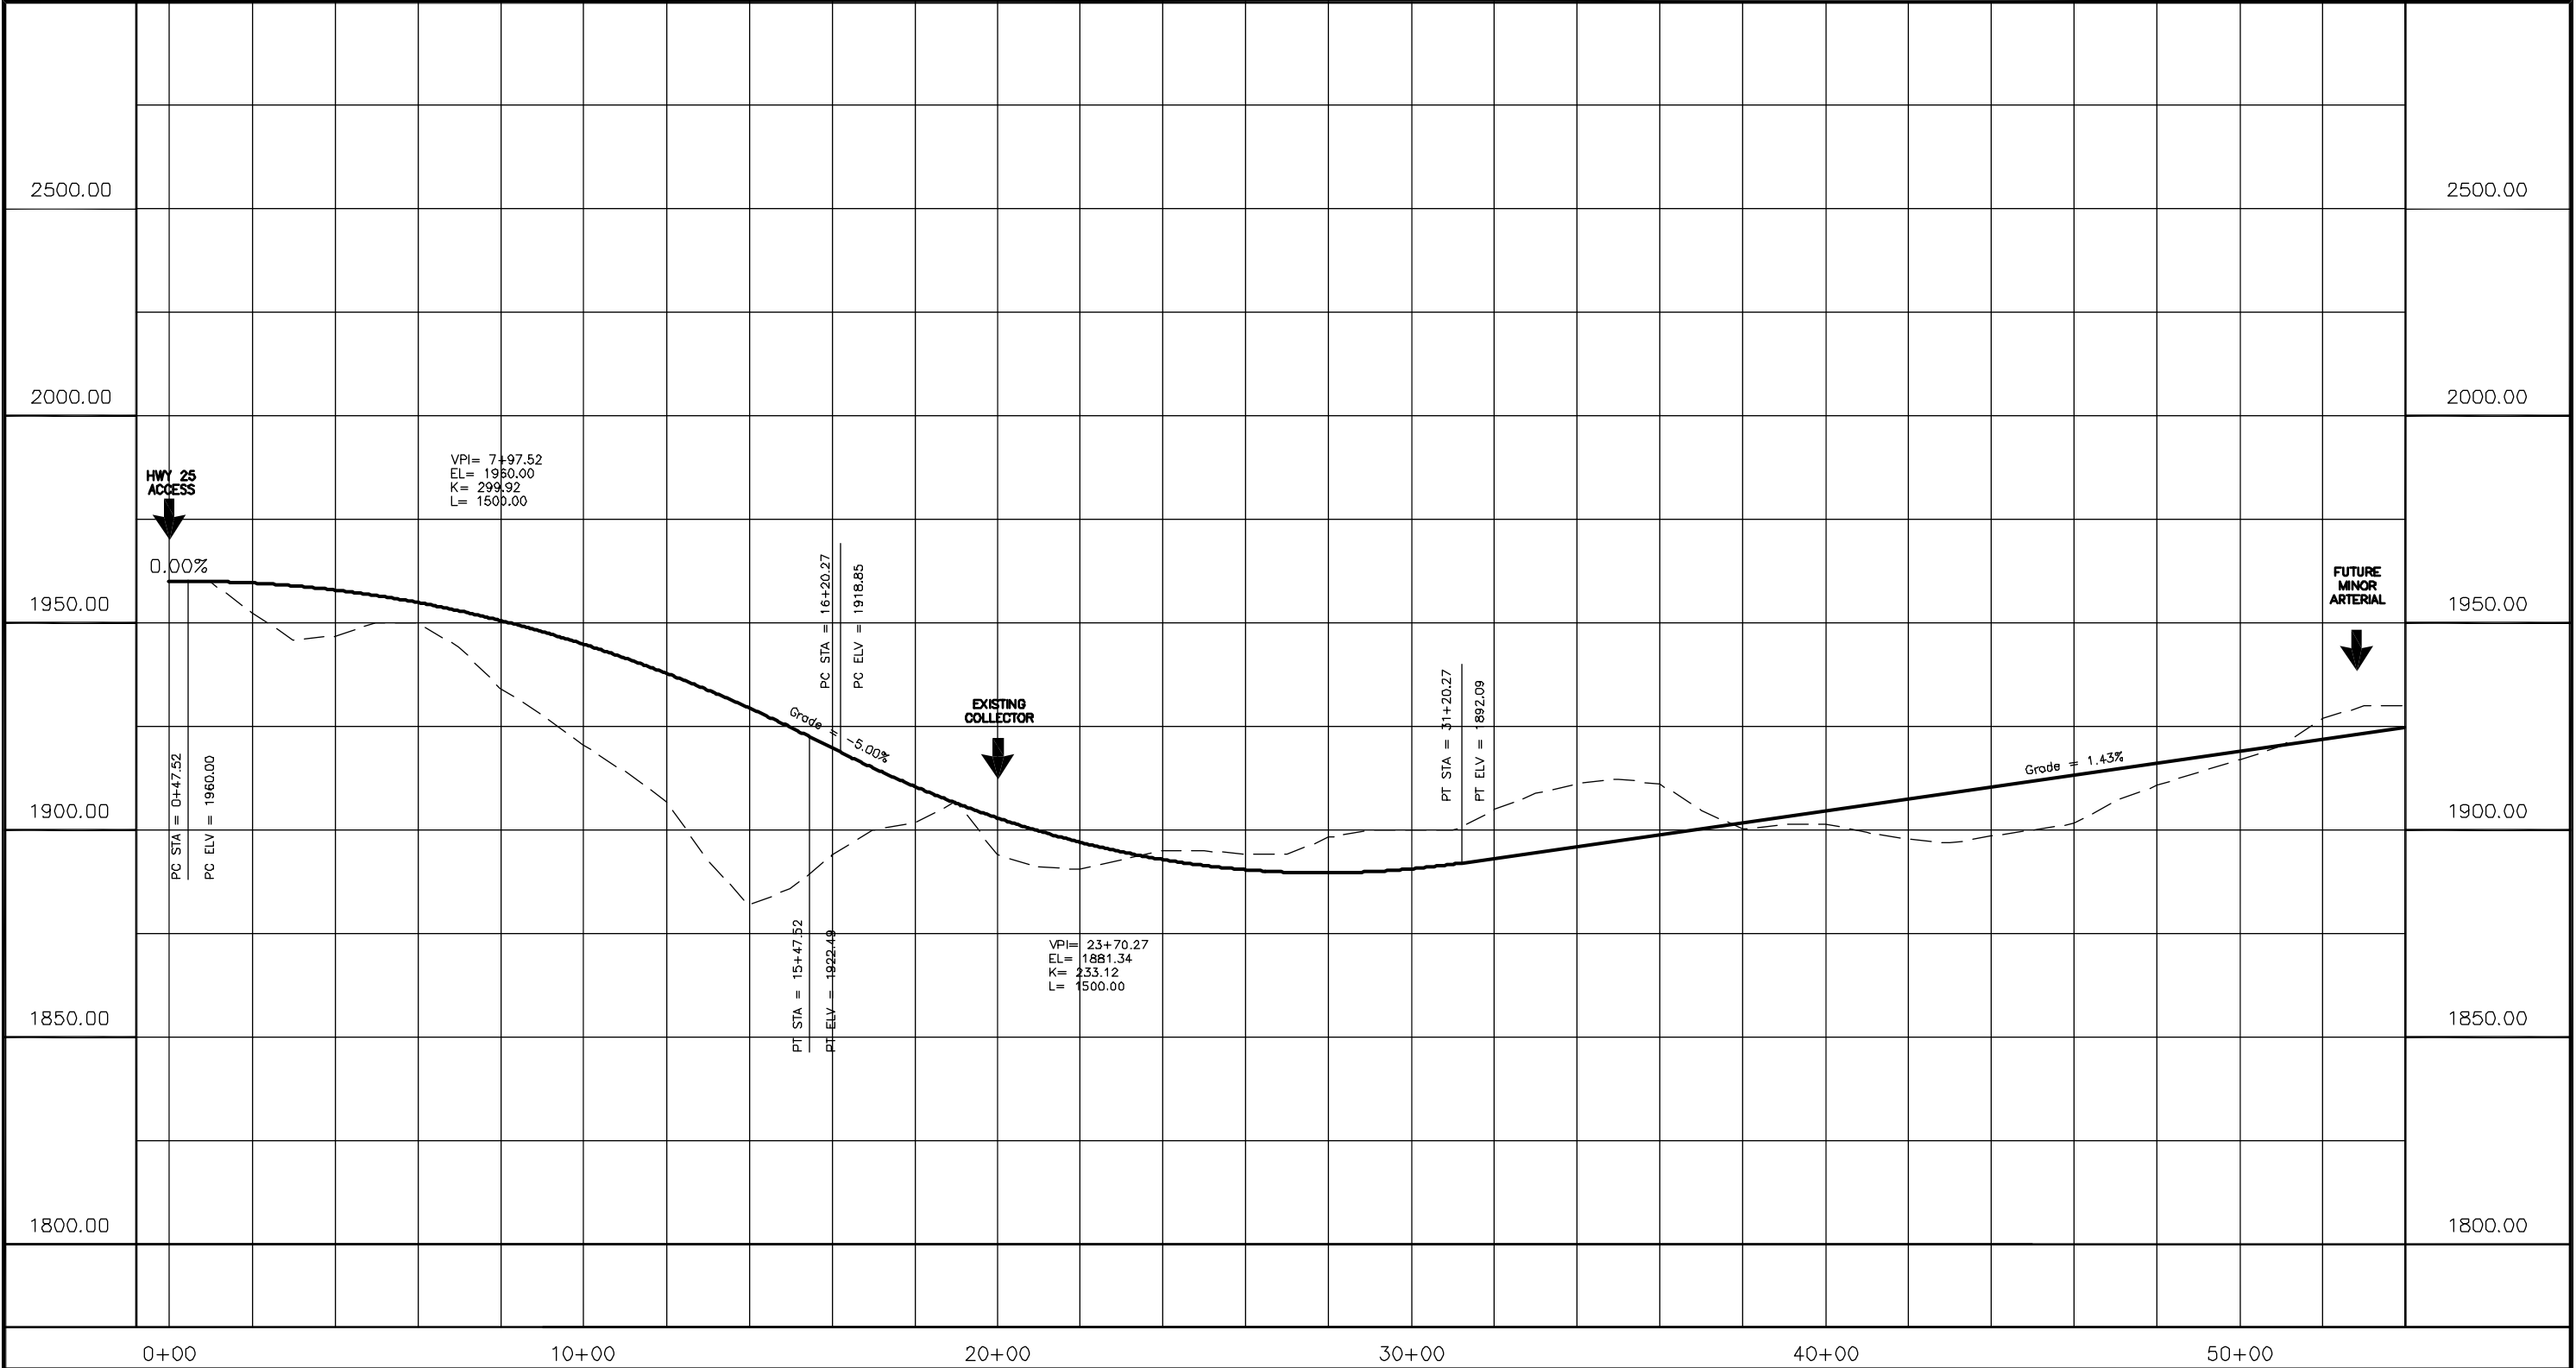


 
LEGEND
 EXISTING ACCESS OR FUTURE FRINGE AREA ROAD MASTER PLAN INTERSECTION
 FUTURE VERTICAL PROFILE
 EXISTING VERTICAL PROFILE

This document originally issued and sealed by Robert J. Shannon, PE #3258 on March 31, 2005. The original documents are stored at Kadrmass, Lee & Jackson, Inc. at 128 Soo Line Drive, Bismarck, ND 58501.

NOTE: INFORMATION SHOWN IS BASED ON GIS DATA PROVIDED BY THE LOCAL JURISDICTIONS. FIELD SURVEYS WERE NOT USED TO PREPARE THESE DRAWINGS. FUTURE INTERSECTION LOCATIONS ARE APPROXIMATE. ALIGNMENTS OF FUTURE INTERSECTING ROADWAYS ARE SUBJECT TO CHANGE PER JURISDICTION APPROVAL.

Rev'd. 00/00/0000		Scale: 1:400 Hor, 1:40 Ver	
NORTHERN BRIDGE CORRIDOR		SHEET NO. 3	
Bismarck-Mandan MPO Burlington & Morton Counties			
		CORRIDOR PRESERVATION PROFILE	
DRWN. BY AD/LN	CHK'D BY RJS	PROJECT NO. 1003001	DATE 02/03/2005
J:\trans\1003001\cadd\1003001Profile.dwg		()	
© Kadrmass, Lee & Jackson 2005			

  


LEGEND	
	EXISTING ACCESS OR FUTURE FRINGE AREA ROAD MASTER PLAN INTERSECTION
	FUTURE RIGHT OF WAY BOUNDARY
	EXISTING RIGHT OF WAY BOUNDARY
	SLOPE EASEMENT
	SECTION LINE

This document originally issued and sealed by Robert J. Shannon, PE #3258 on March 31, 2005. The original documents are stored at Kadrmas, Lee & Jackson, Inc. at 128 Soo Line Drive, Bismarck, ND 58501.



NOTE: INFORMATION SHOWN IS BASED ON GIS DATA PROVIDED BY THE LOCAL JURISDICTIONS. FIELD SURVEYS WERE NOT USED TO PREPARE THESE DRAWINGS. FUTURE INTERSECTION LOCATIONS ARE APPROXIMATE. ALIGNMENTS OF FUTURE INTERSECTING ROADWAYS ARE SUBJECT TO CHANGE PER JURISDICTION APPROVAL.

Rev'd. 00/00/0000		Scale: 1:400	
NORTHERN BRIDGE CORRIDOR			SHEET NO.
Bismarck-Mandan MPO Burleigh & Morton Counties			4
		CORRIDOR PRESERVATION PLAN VIEW	
DRWN. BY	CHK'D BY	PROJECT NO.	DATE
DMS/LN	RJS	1003001	02/03/2005
J:\trans\1003001\cadd\1003001Plat.dwg			()
© Kadrmas, Lee & Jackson 2005			

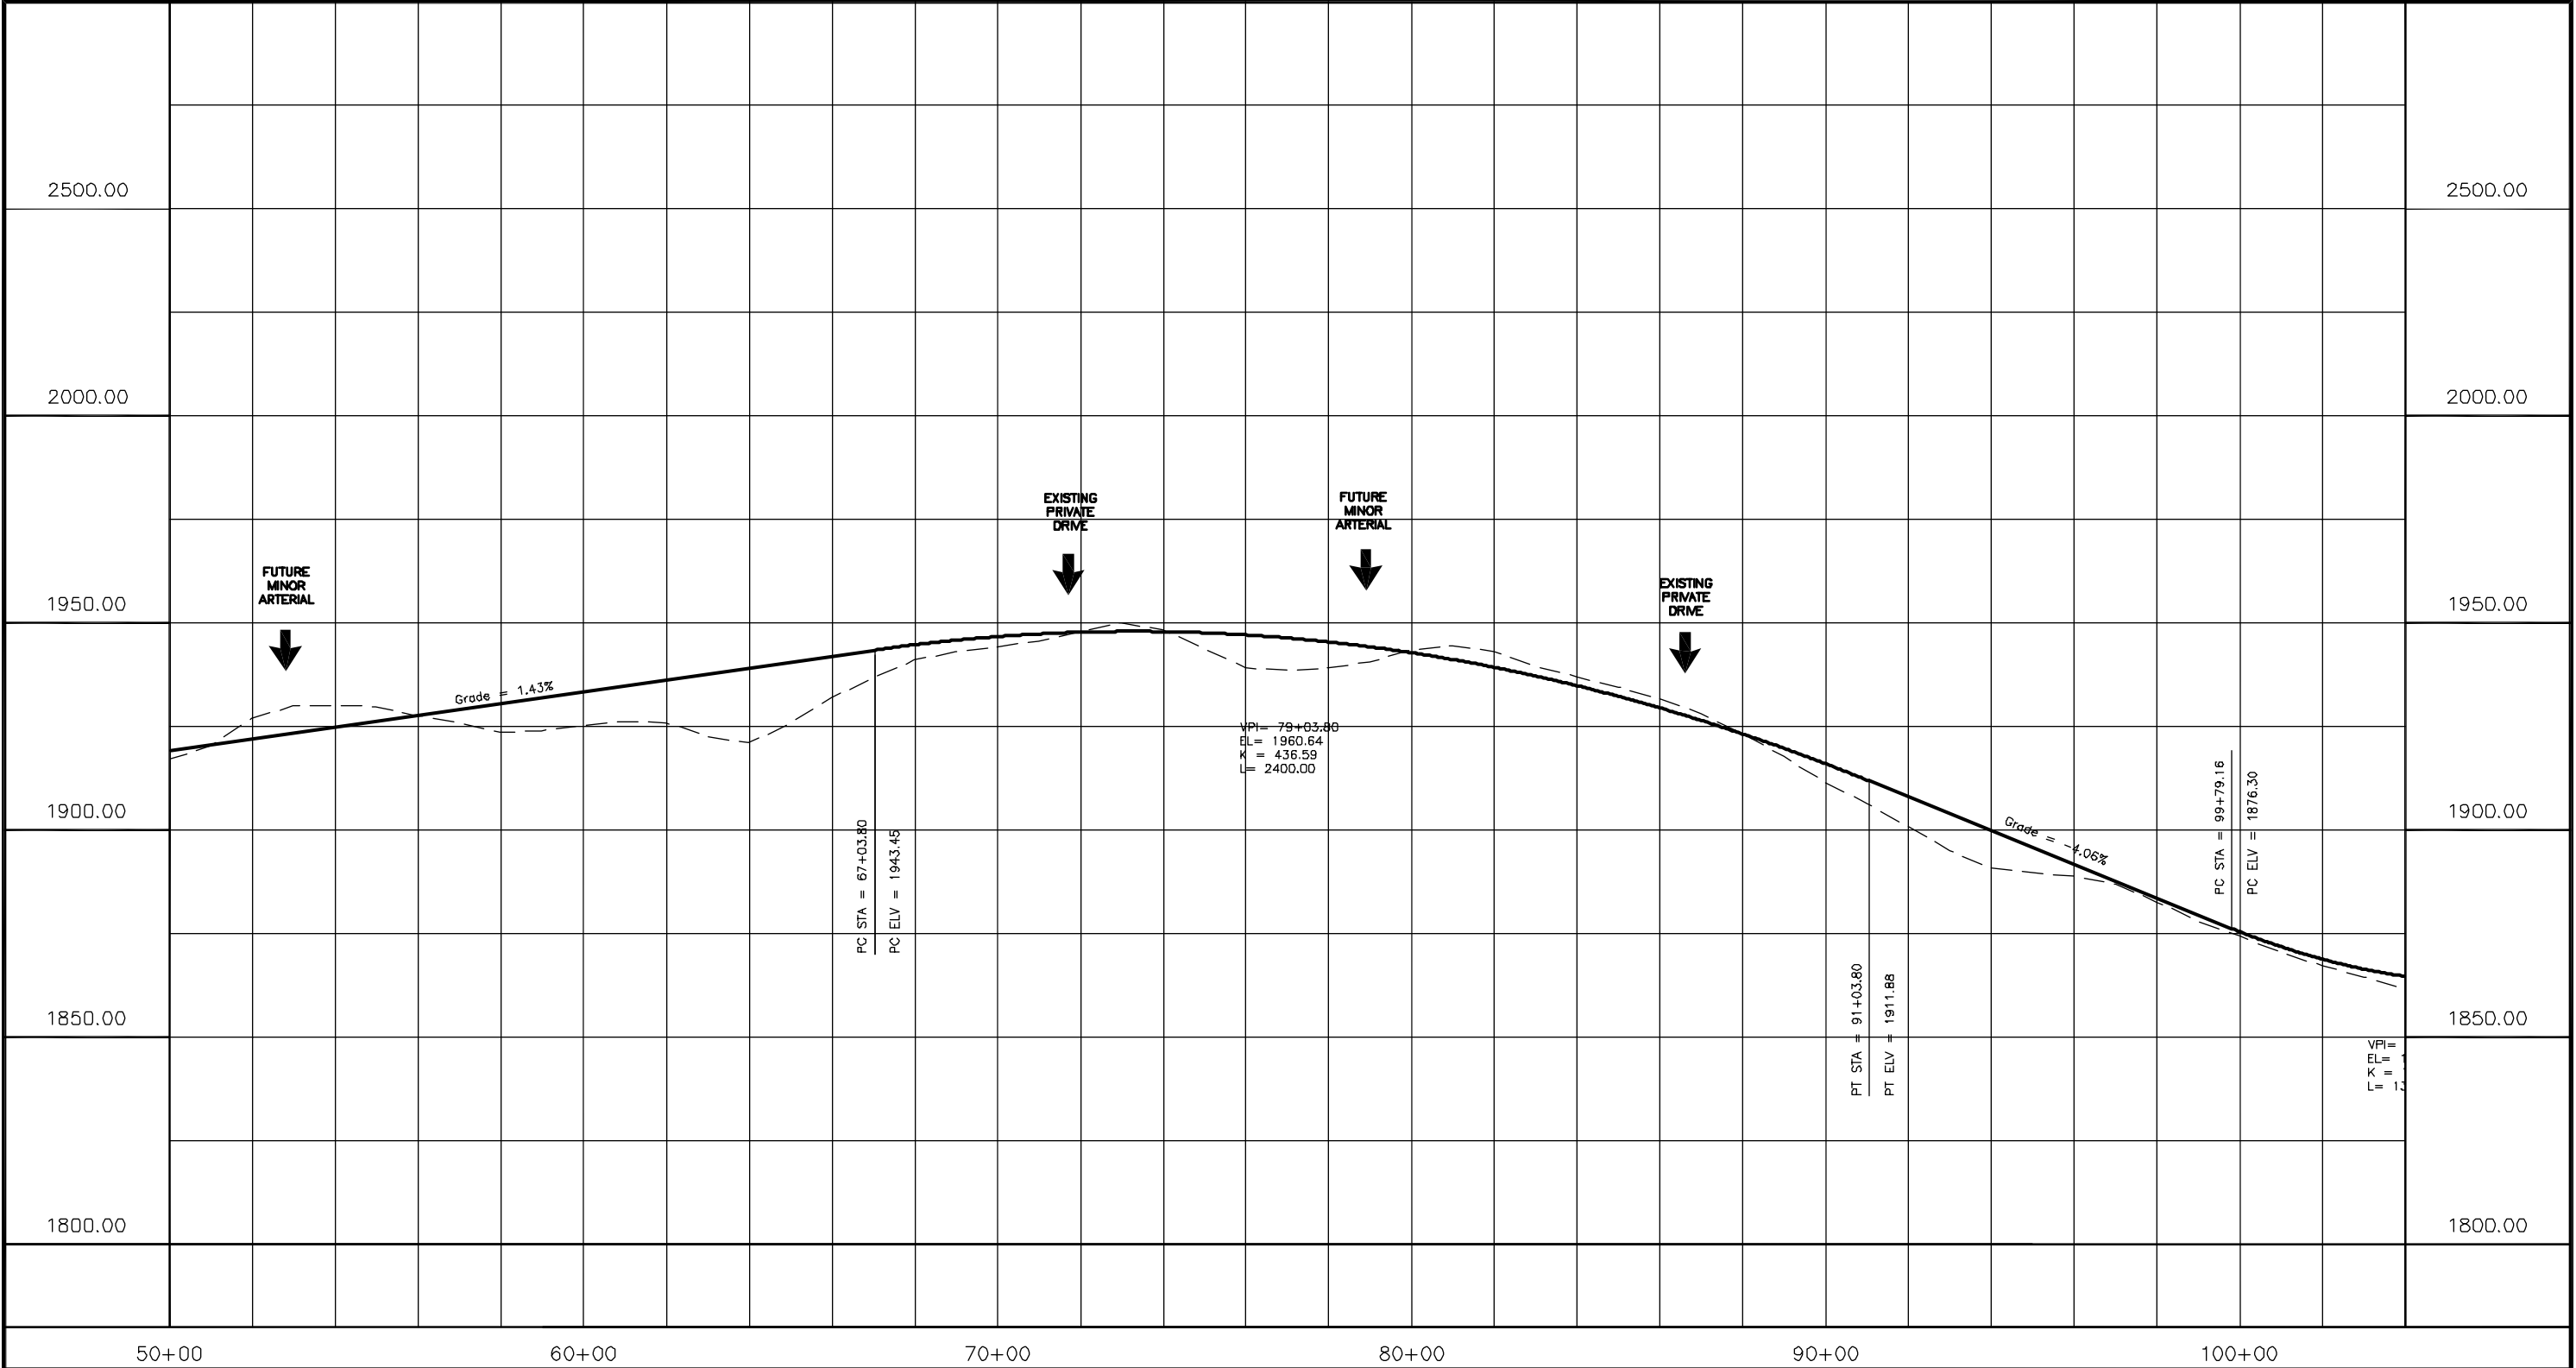

50+00 60+00 70+00 80+00 90+00 100+00

LEGEND

↓

EXISTING ACCESS OR FUTURE FRINGE AREA ROAD MASTER PLAN INTERSECTION

————

FUTURE VERTICAL PROFILE

EXISTING VERTICAL PROFILE

This document originally issued and sealed by Robert J. Shannon, PE #3258 on March 31, 2005. The original documents are stored at Kadrmass, Lee & Jackson, Inc. at 128 Soo Line Drive, Bismarck, ND 58501.

NOTE: INFORMATION SHOWN IS BASED ON GIS DATA PROVIDED BY THE LOCAL JURISDICTIONS. FIELD SURVEYS WERE NOT USED TO PREPARE THESE DRAWINGS. FUTURE INTERSECTION LOCATIONS ARE APPROXIMATE. ALIGNMENTS OF FUTURE INTERSECTING ROADWAYS ARE SUBJECT TO CHANGE PER JURISDICTION APPROVAL.

Rev'd. 00/00/0000 Scale: 1:400 Hor, 1:40 Ver

NORTHERN BRIDGE CORRIDOR

Bismarck-Mandan MPO
Burleigh & Morton Counties

SHEET NO.
5

Kadrmass
Lee &
Jackson

Engineers, Surveyors
and Planners

CORRIDOR PRESERVATION
PROFILE

DRAWN BY
AD/LN

CHK'D BY
RJS

PROJECT NO.
1003001

DATE
02/03/2005

JA:\trans\1003001\cadd\1003001Profile.dwg

© Kadrmass, Lee & Jackson 2005



LEGEND

↓ EXISTING ACCESS OR FUTURE FRINGE AREA ROAD MASTER PLAN INTERSECTION

--- FUTURE RIGHT OF WAY BOUNDARY

--- EXISTING RIGHT OF WAY BOUNDARY


--- SLOPE EASEMENT

--- SECTION LINE

This document originally issued and sealed by Robert J. Shannon, PE #3258 on March 31, 2005. The original documents are stored at Kadrmas, Lee & Jackson, Inc. at 128 Soo Line Drive, Bismarck, ND 58501.

NOTE: INFORMATION SHOWN IS BASED ON GIS DATA PROVIDED BY THE LOCAL JURISDICTIONS. FIELD SURVEYS WERE NOT USED TO PREPARE THESE DRAWINGS. FUTURE INTERSECTION LOCATIONS ARE APPROXIMATE. ALIGNMENTS OF FUTURE INTERSECTING ROADWAYS ARE SUBJECT TO CHANGE PER JURISDICTION APPROVAL.

Rev'd. 00/00/0000		Scale: 1:400	
NORTHERN BRIDGE CORRIDOR		SHEET NO. 6	
Bismarck-Mandan MPO Burleigh & Morton Counties			
Kadrmas Lee & Jackson Engineers, Surveyors and Planners		CORRIDOR PRESERVATION PLAN VIEW	
DRWN. BY DMS/LN	CHK'D BY RJS	PROJECT NO. 1003001	DATE 02/03/2005
J:\trans\1003001\cadd\1003001Plat.dwg		()	
© Kadrmas, Lee & Jackson 2005			

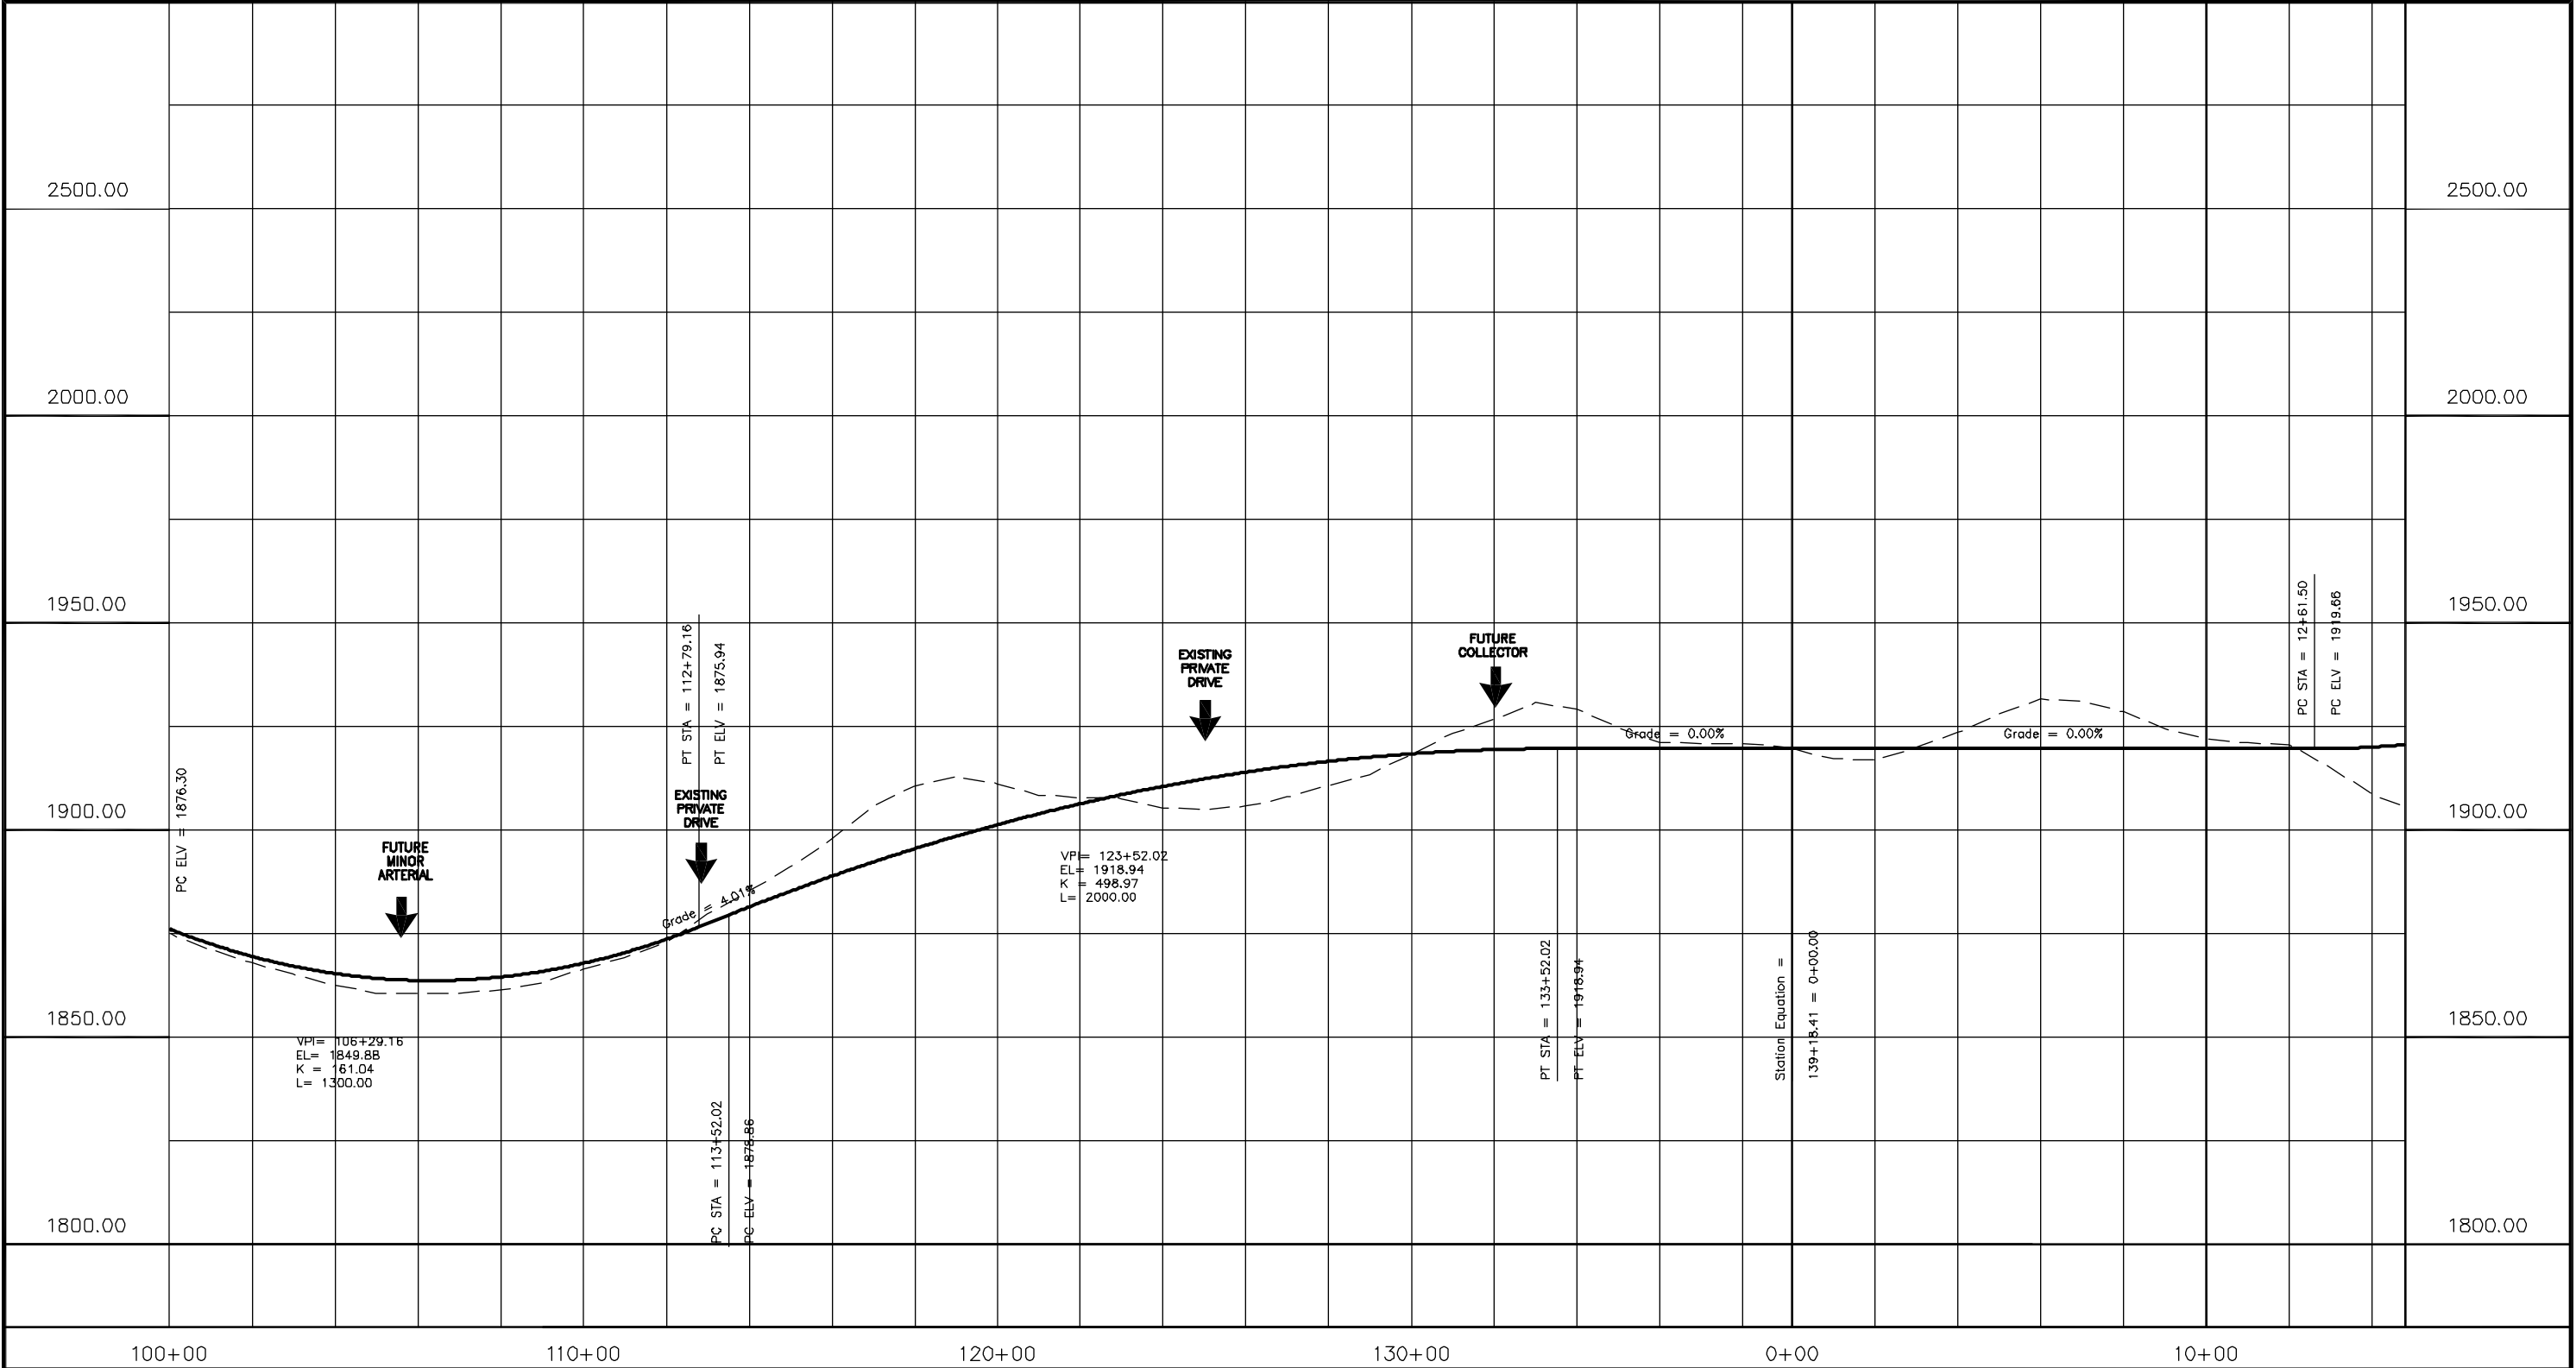


LEGEND
 EXISTING ACCESS OR FUTURE FRINGE AREA ROAD MASTER PLAN INTERSECTION
———— FUTURE VERTICAL PROFILE
----- EXISTING VERTICAL PROFILE

This document originally issued and sealed by Robert J. Shannon, PE #3258 on March 31, 2005. The original documents are stored at Kadrmass, Lee & Jackson, Inc. at 128 Soo Line Drive, Bismarck, ND 58501.


NOTE: INFORMATION SHOWN IS BASED ON GIS DATA PROVIDED BY THE LOCAL JURISDICTIONS. FIELD SURVEYS WERE NOT USED TO PREPARE THESE DRAWINGS. FUTURE INTERSECTION LOCATIONS ARE APPROXIMATE. ALIGNMENTS OF FUTURE INTERSECTING ROADWAYS ARE SUBJECT TO CHANGE PER JURISDICTION APPROVAL.

Rev'd. 00/00/0000		Scale: 1:400 Hor, 1:40 Ver	
NORTHERN BRIDGE CORRIDOR		SHEET NO. 7	
Bismarck-Mandan MPO Burleigh & Morton Counties			
		CORRIDOR PRESERVATION PROFILE	
DRWN. BY AD/LN	CHK'D BY RJS	PROJECT NO. 1003001	DATE 02/03/2005
J:\trans\1003001\cadd\1003001Profile.dwg			
© Kadrmass, Lee & Jackson 2005			

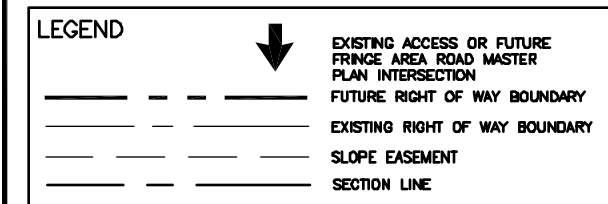

78

Rev'd. 00/00/0000		Scale: 1:400	
NORTHERN TRAIL BRIDGE CORRIDOR <i>Bismarck-Mandan NPO</i> Burleigh & Morton Counties			SHEET NO. 8
Kadrmas <u>Lee & Jackson</u> Engineers, Surveyors and Planners		CORRIDOR PRESERVATION PLAN VIEW	
DRAWN BY DMS/LN	CHK'D BY RJR	PROJECT NO. 1003001	DATE 02/03/2005
J:\trans\1003001\cadd\1003001\Plat.dwg			
© KADRMAS, Lee & Jackson 2005			

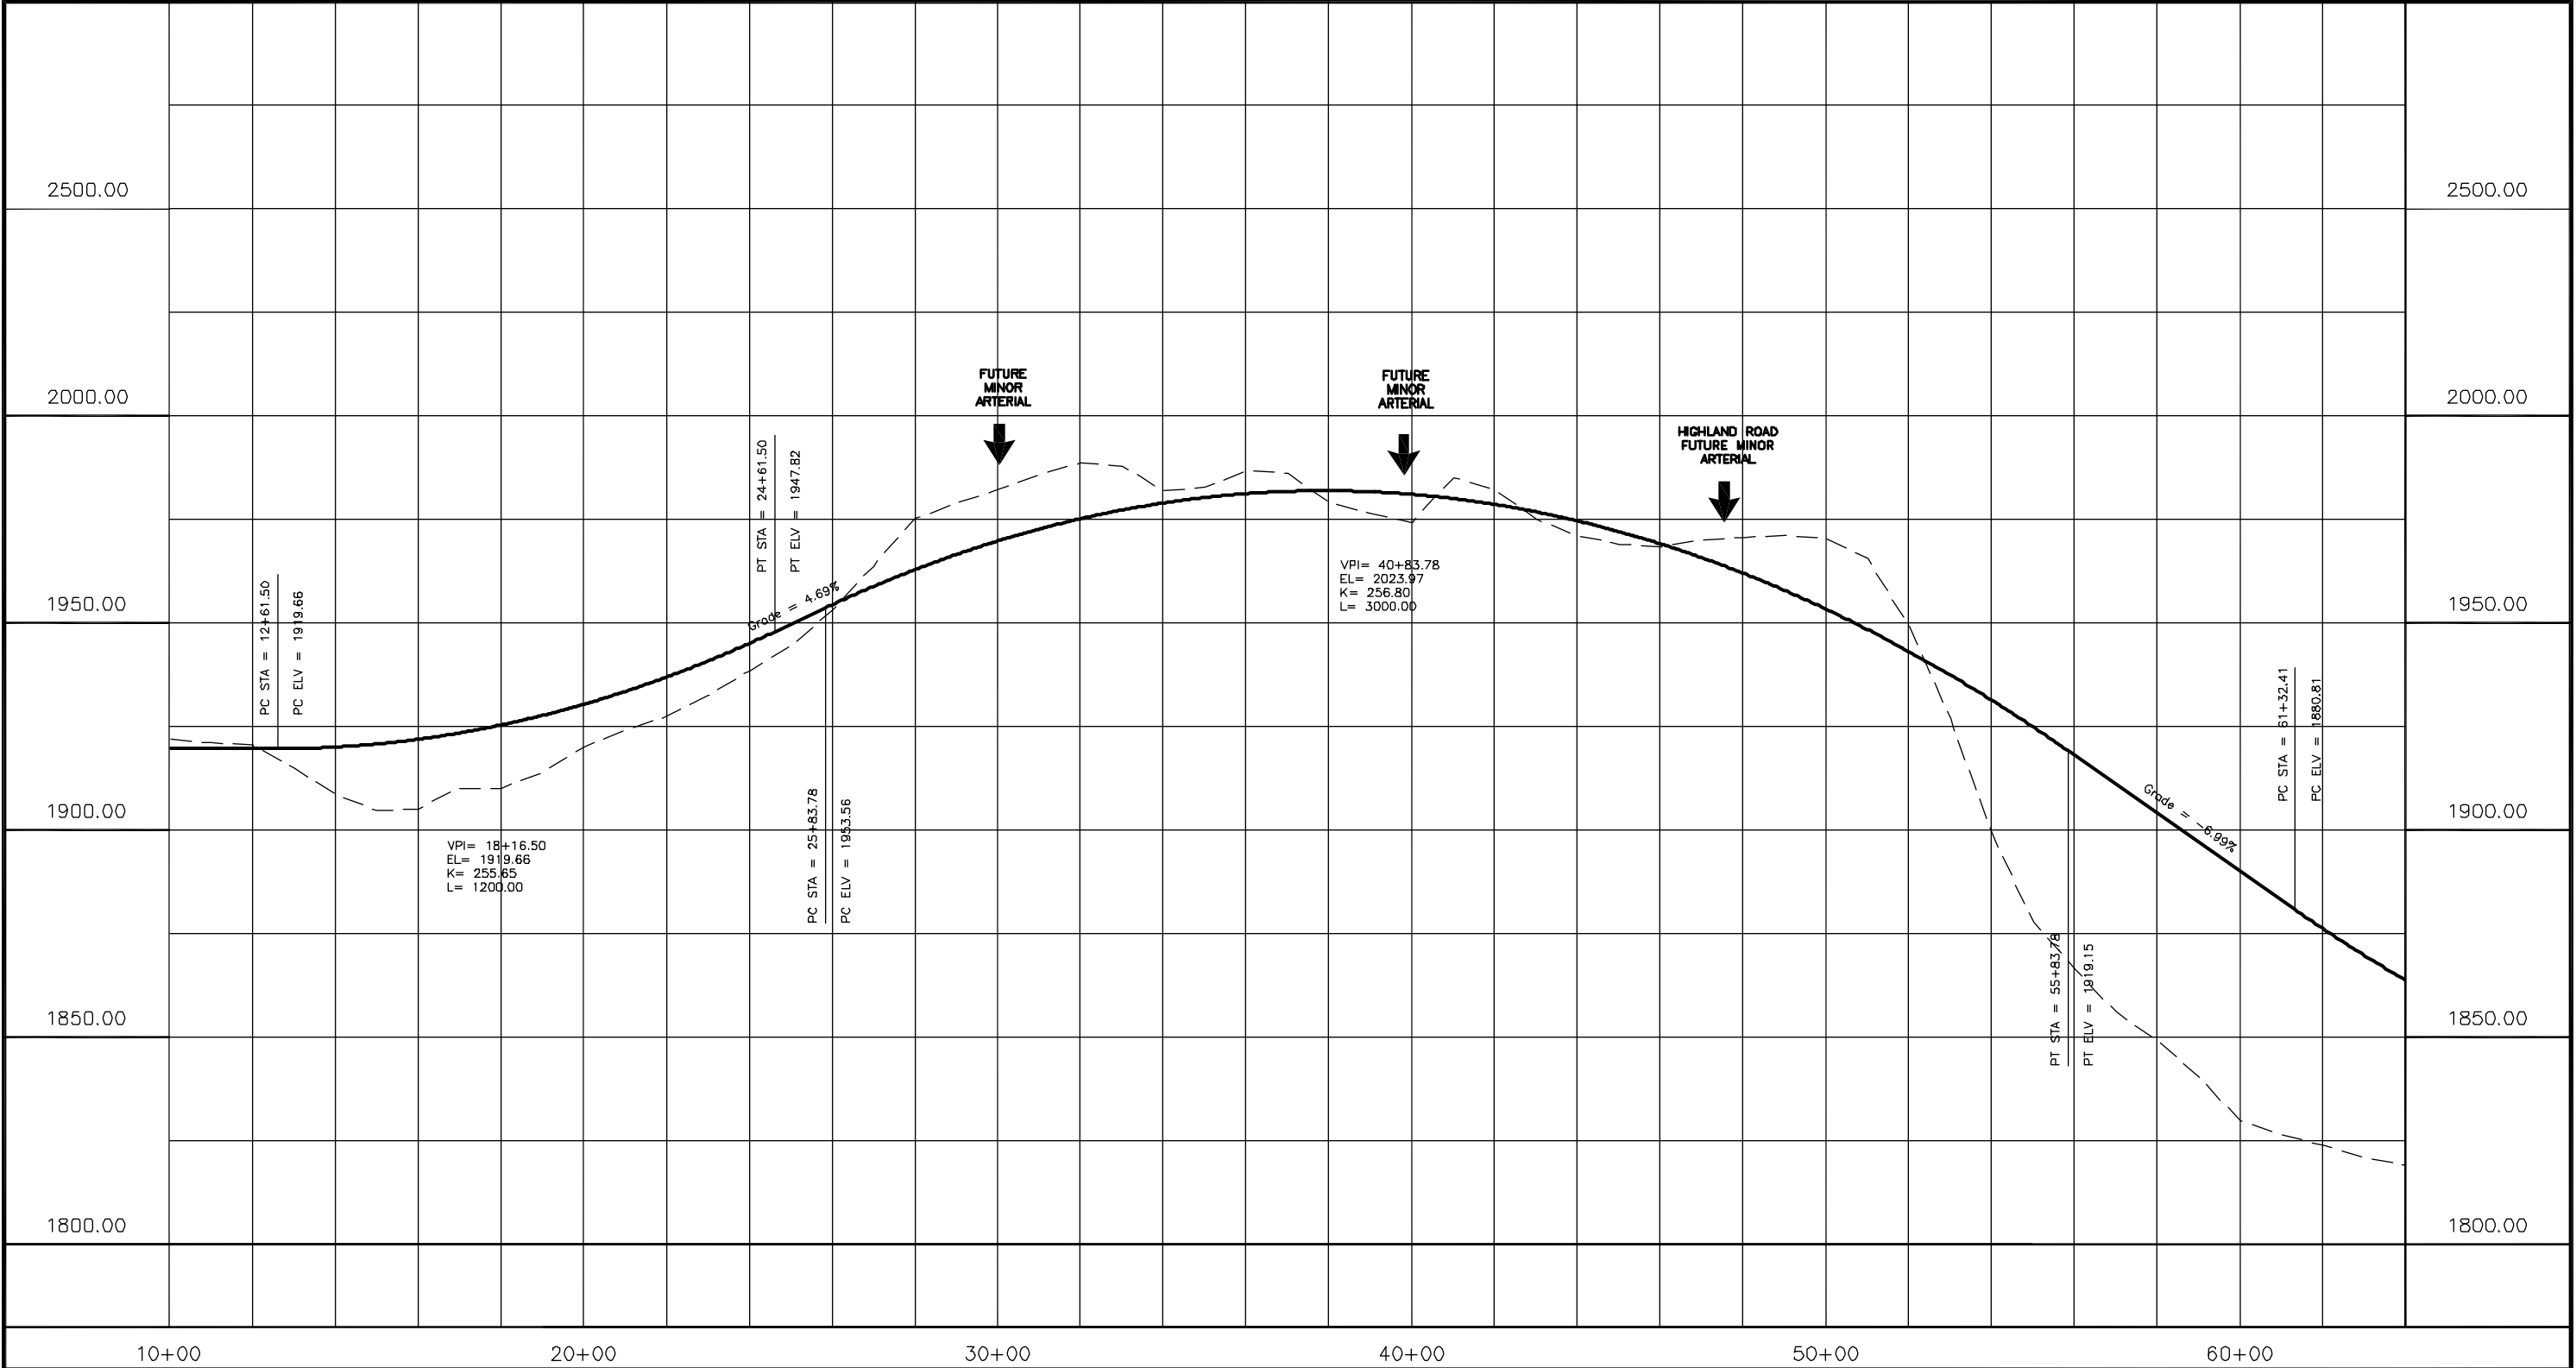

10+00 20+00 30+00 40+00 50+00 60+00

LEGEND


EXISTING ACCESS OR FUTURE FRINGE AREA ROAD MASTER PLAN INTERSECTION



FUTURE VERTICAL PROFILE


EXISTING VERTICAL PROFILE

This document originally issued and sealed by Robert J. Shannon, PE #3258 on March 31, 2005. The original documents are stored at Kadrmass, Lee & Jackson, Inc. at 128 Soo Line Drive, Bismarck, ND 58501.

NOTE: INFORMATION SHOWN IS BASED ON GIS DATA PROVIDED BY THE LOCAL JURISDICTIONS. FIELD SURVEYS WERE NOT USED TO PREPARE THESE DRAWINGS. FUTURE INTERSECTION LOCATIONS ARE APPROXIMATE. ALIGNMENTS OF FUTURE INTERSECTING ROADWAYS ARE SUBJECT TO CHANGE PER JURISDICTION APPROVAL.

Rev'd. 00/00/0000		Scale: 1:400 Hor, 1:40 Ver	
NORTHERN BRIDGE CORRIDOR		SHEET NO. 9	
Bismarck-Mandan MPO Burleigh & Morton Counties			
		CORRIDOR PRESERVATION PROFILE	
DRWN. BY AD/LN	CHK'D BY RJS	PROJECT NO. 1003001	DATE 02/03/2005
J:\trans\1003001\cadd\1003001Profile.dwg		()	
© Kadrmass, Lee & Jackson 2005			

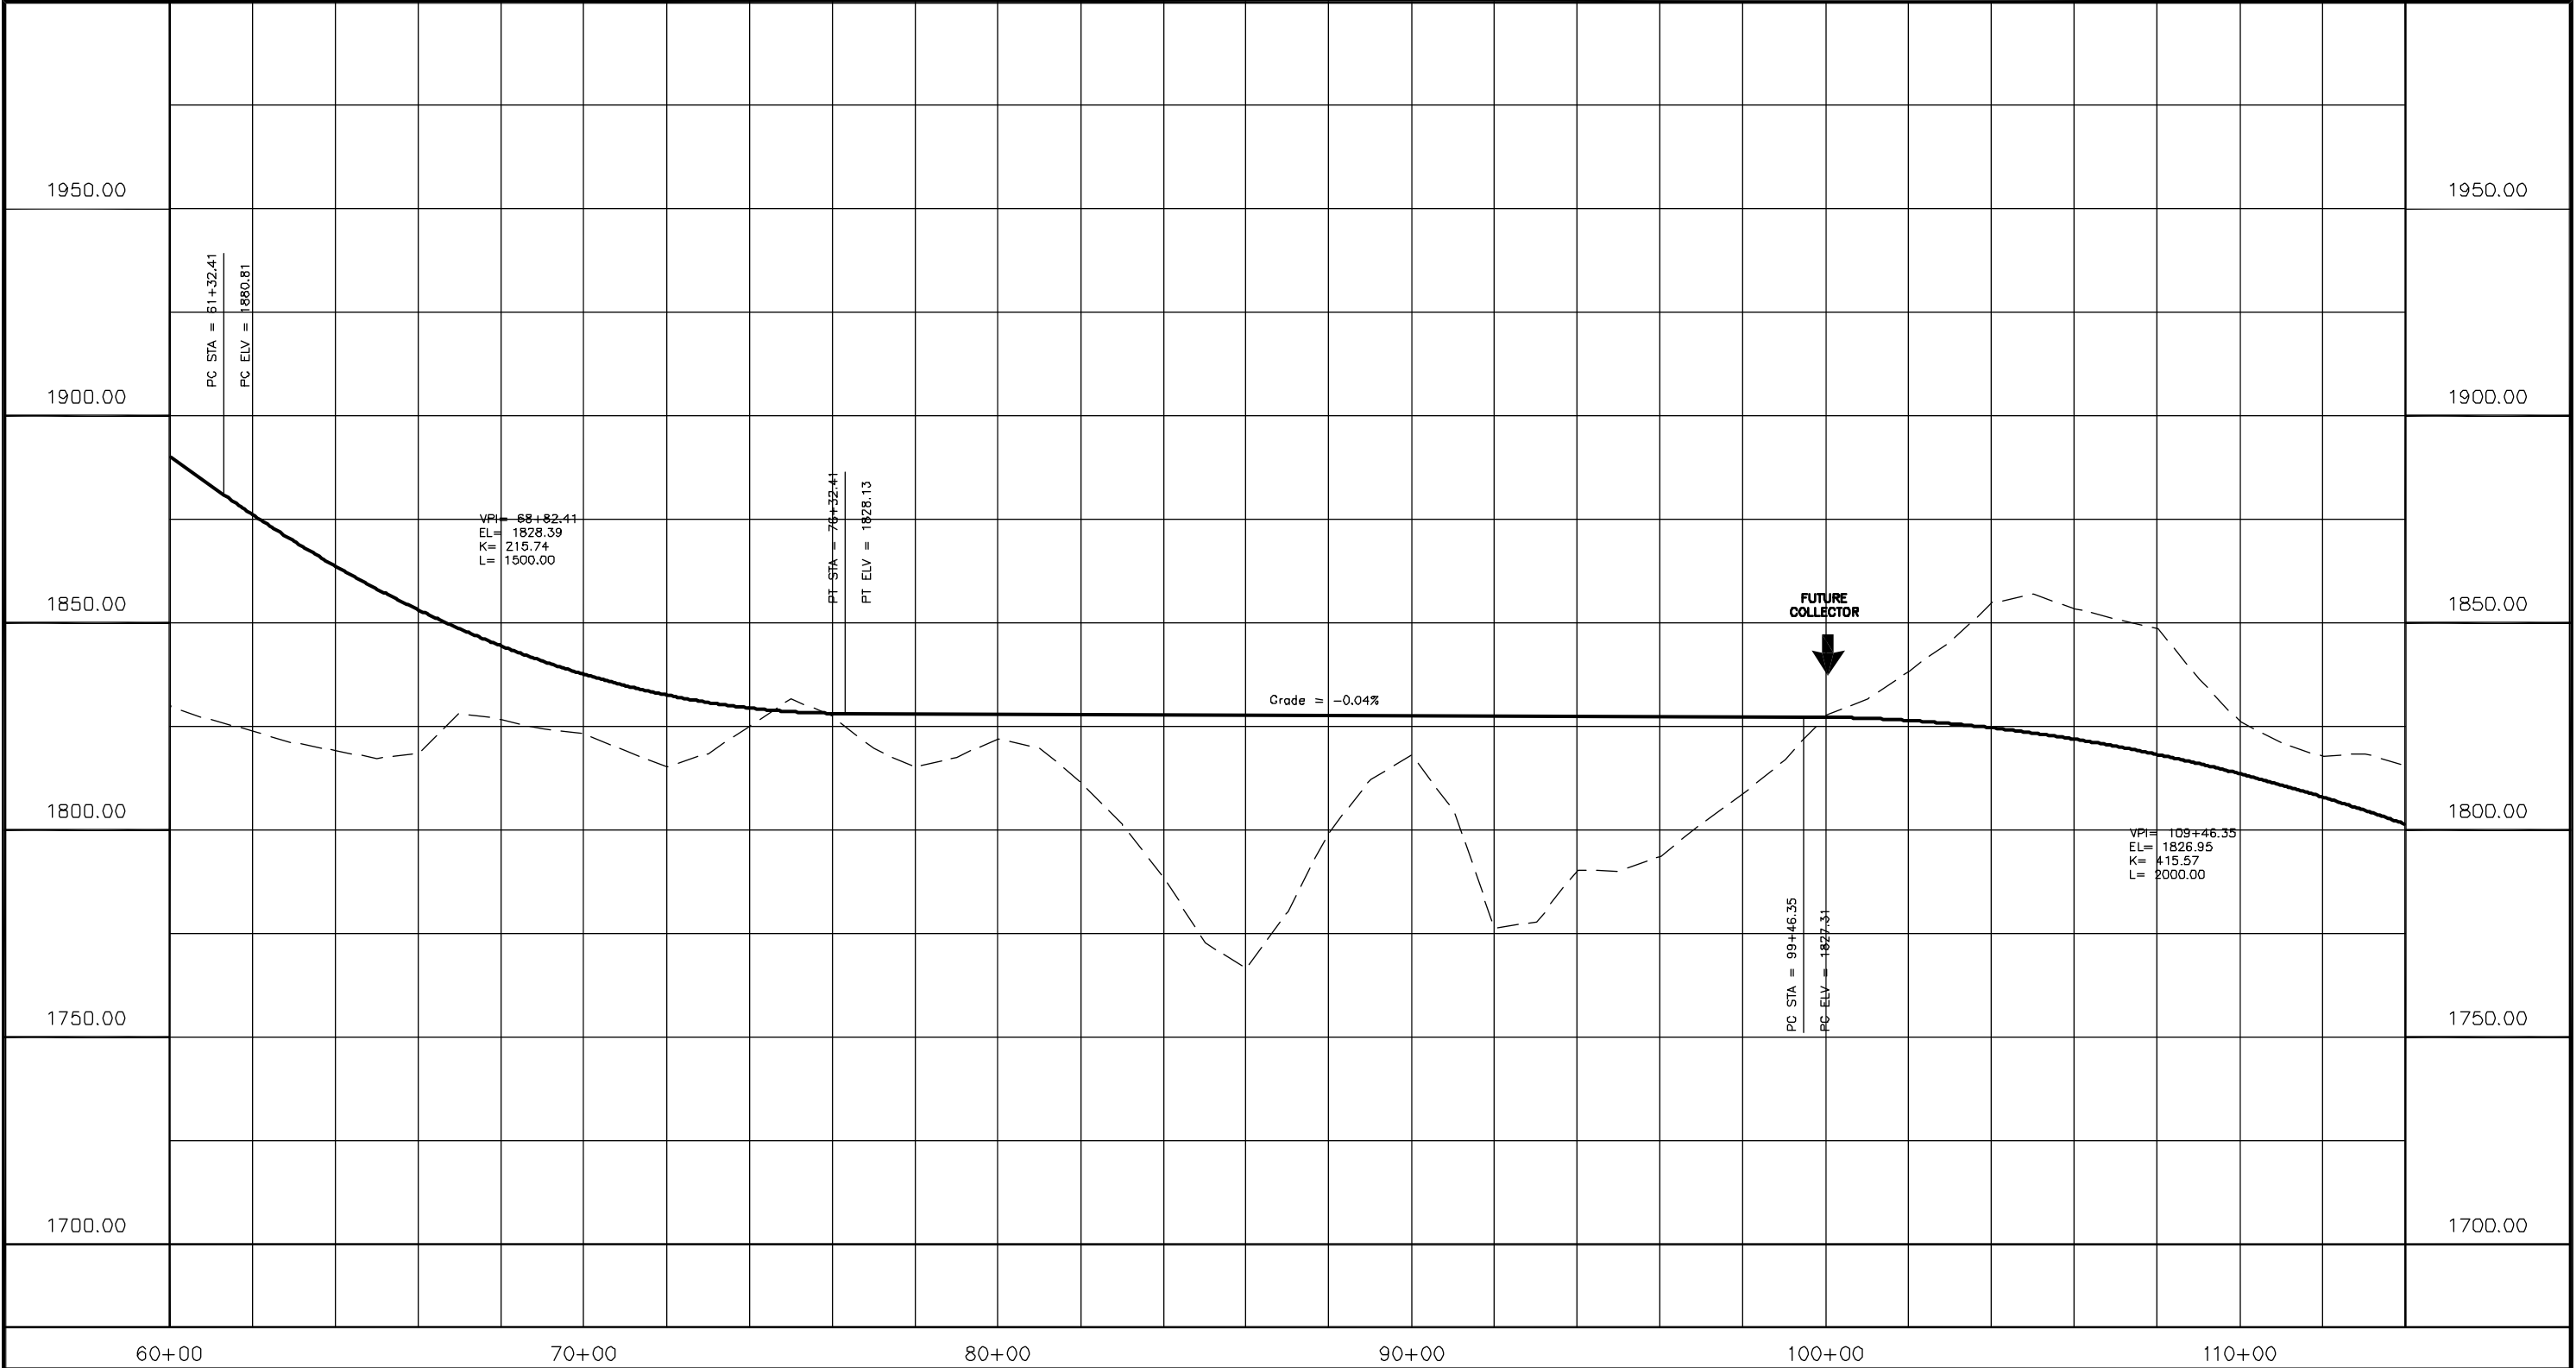

LEGEND

↓
EXISTING ACCESS OR FUTURE FRINGE AREA ROAD MASTER PLAN INTERSECTION

—
FUTURE VERTICAL PROFILE

- - -
EXISTING VERTICAL PROFILE

This document originally issued and sealed by Robert J. Shannon, PE #3258 on March 31, 2005. The original documents are stored at Kadrmass, Lee & Jackson, Inc. at 128 Soo Line Drive, Bismarck, ND 58501.

NOTE: INFORMATION SHOWN IS BASED ON GIS DATA PROVIDED BY THE LOCAL JURISDICTIONS. FIELD SURVEYS WERE NOT USED TO PREPARE THESE DRAWINGS. FUTURE INTERSECTION LOCATIONS ARE APPROXIMATE. ALIGNMENTS OF FUTURE INTERSECTING ROADWAYS ARE SUBJECT TO CHANGE PER JURISDICTION APPROVAL.

Rev'd. 00/00/0000		Scale: 1:400 Hor, 1:40 Ver	
NORTHERN BRIDGE CORRIDOR		SHEET NO. 11	
Bismarck-Mandan MPO Burleigh & Morton Counties			
Kadrmass Lee & Jackson Engineers, Surveyors and Planners		CORRIDOR PRESERVATION PROFILE	
DRWN. BY AD\LN	CHK'D BY RJS	PROJECT NO. 1003001	DATE 02/03/2005
J:\trans\1003001\cadd\1003001Profile.dwg			()
© Kadrmass, Lee & Jackson 2005			



LEGEND




EXISTING ACCESS OR FUTURE
FRINGE AREA ROAD MASTER
PLAN INTERSECTION
FUTURE RIGHT OF WAY BOUNDARY
EXISTING RIGHT OF WAY BOUNDARY
SLOPE EASEMENT
SECTION LINE

This document originally issued and sealed
by Robert J. Shannon, PE #3258 on March
31, 2005. The original documents are stored
at Kadrmas, Lee & Jackson, Inc. at 128
Soo Line Drive, Bismarck, ND 58501.



NOTE: INFORMATION SHOWN IS BASED
ON GIS DATA PROVIDED BY THE LOCAL
JURISDICTIONS. FIELD SURVEYS WERE
NOT USED TO PREPARE THESE DRAWINGS.
FUTURE INTERSECTION LOCATIONS ARE
APPROXIMATE. ALIGNMENTS OF FUTURE
INTERSECTING ROADWAYS ARE SUBJECT
TO CHANGE PER JURISDICTION APPROVAL.

Rev'd. 00/00/0000	Scale: 1:400
NORTHERN BRIDGE CORRIDOR	
Bismarck-Mandan MPO Burleigh & Morton Counties	
SHEET NO. 12	
Kadrmas Lee & Jackson Engineers, Surveyors and Planners	
CORRIDOR PRESERVATION PLAN VIEW	
DRAWN BY DMS/LN	CHECKED BY RJS
PROJECT NO. 1003001	DATE 02/03/2005
J:\trans\1003001\cadd\1003001Plat.dwg	
© Kadrmas, Lee & Jackson 2005	

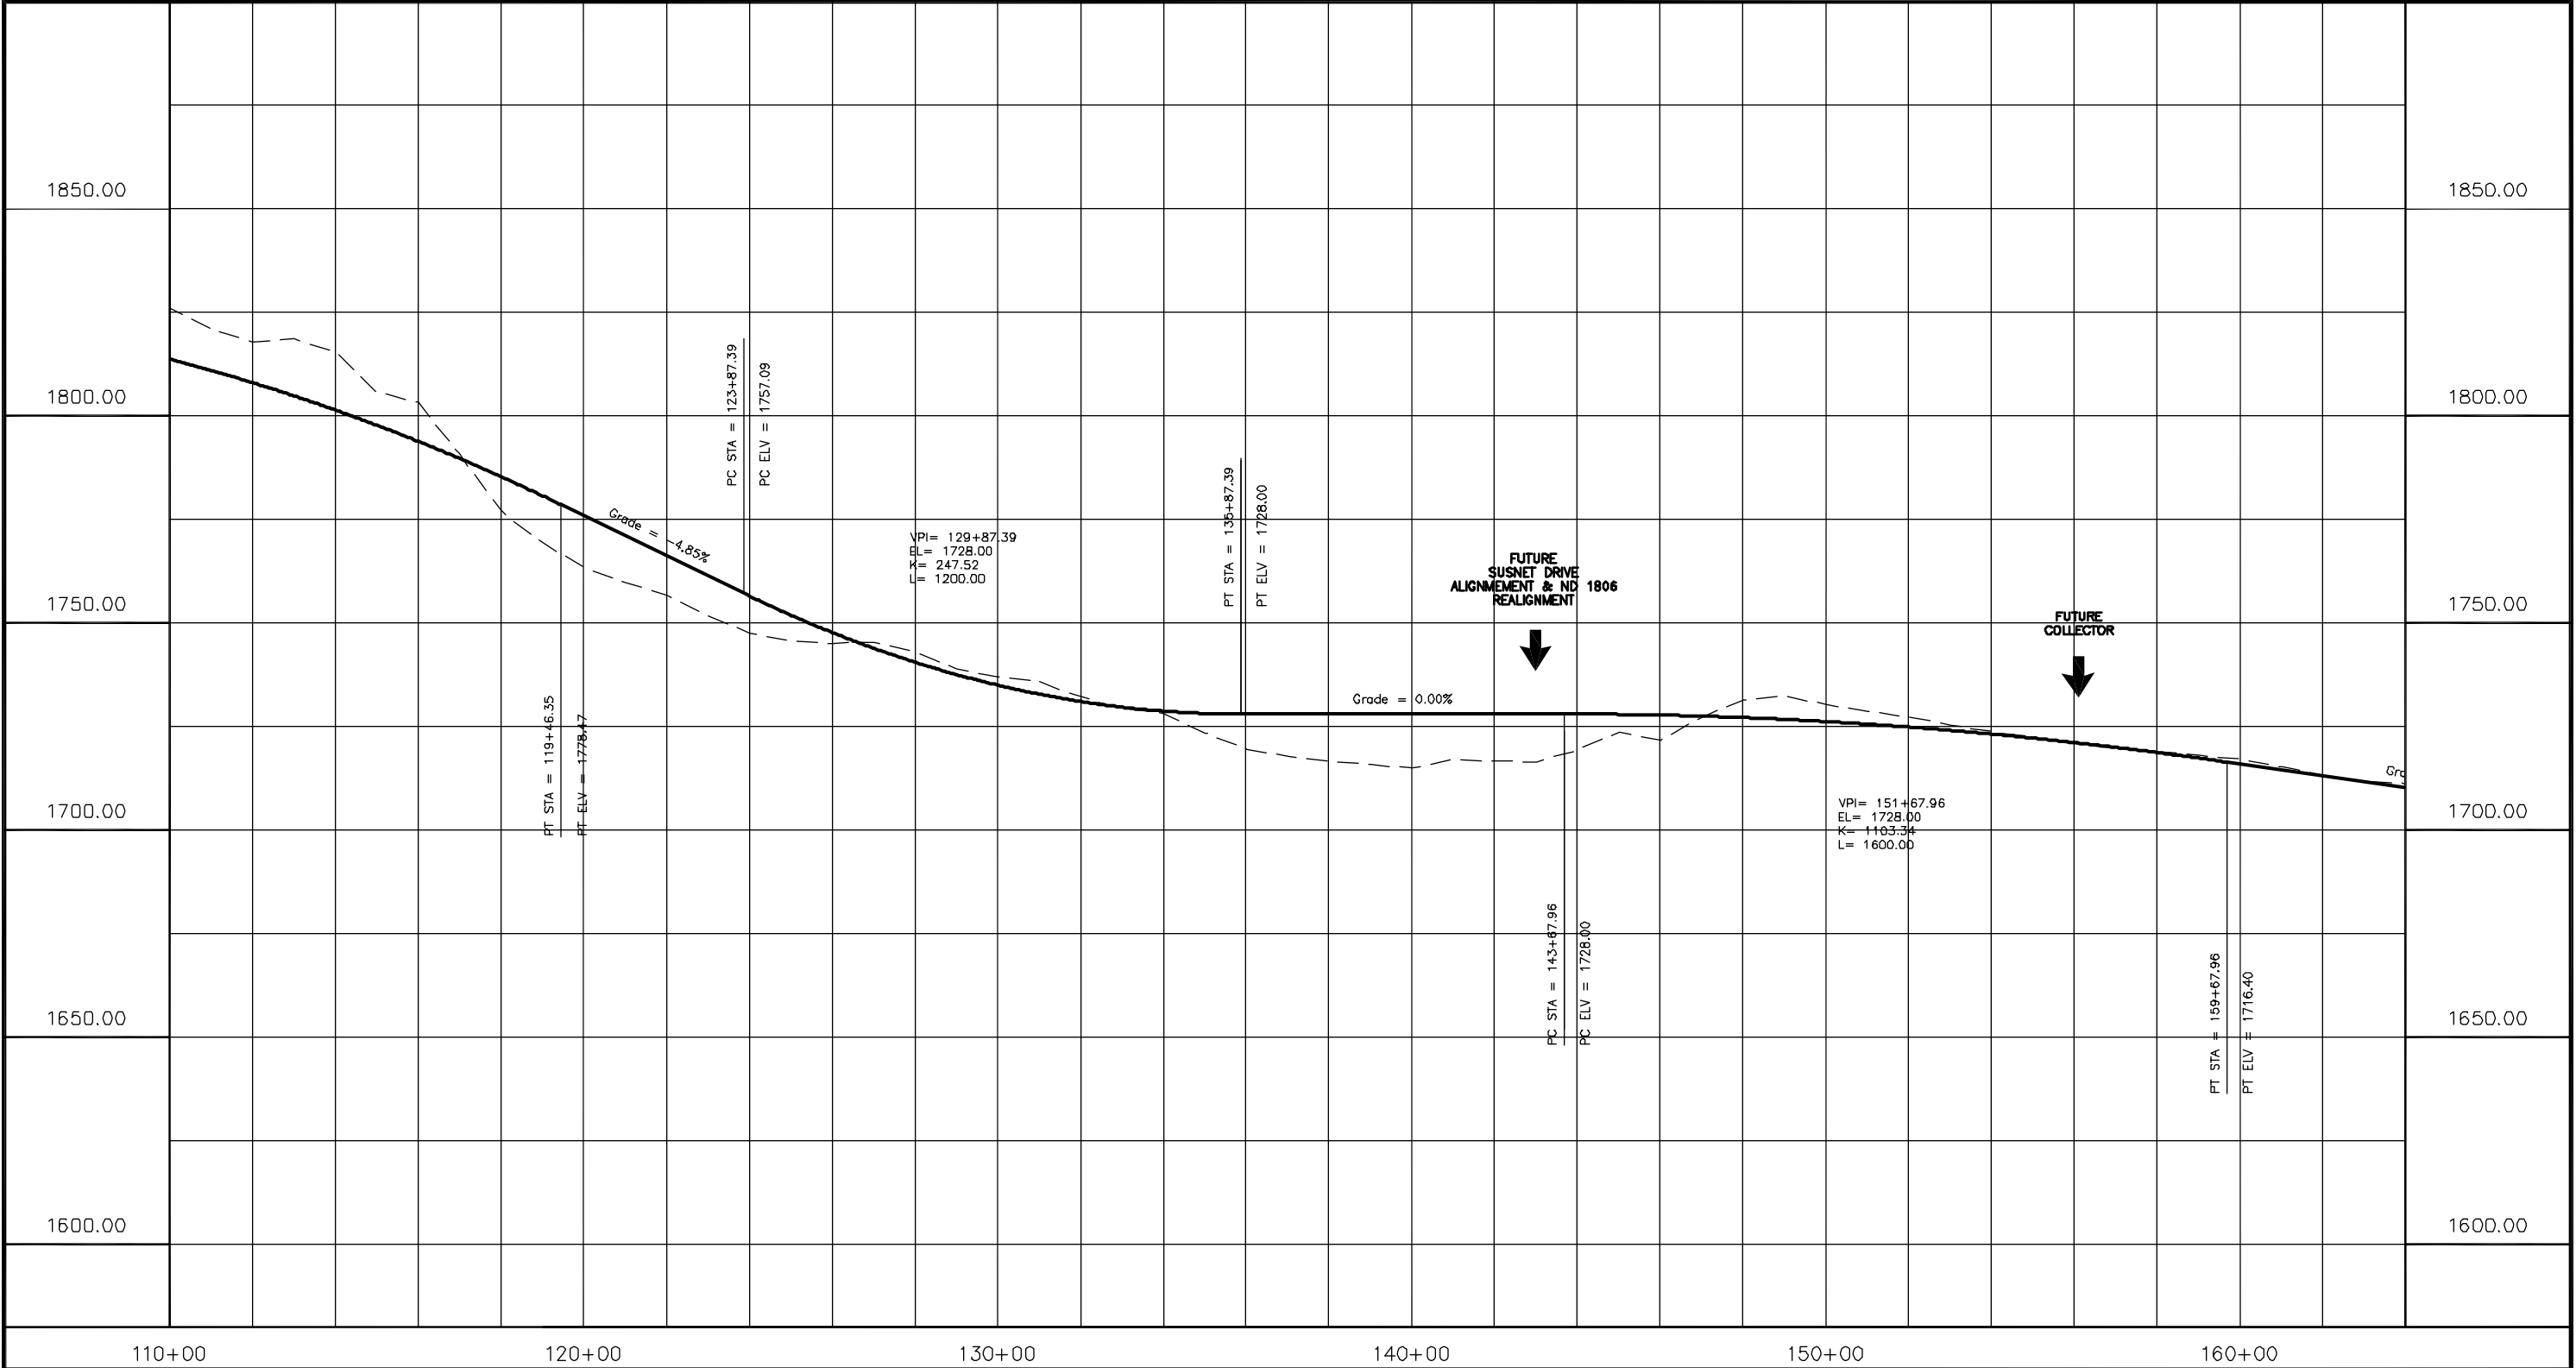


110+00 120+00 130+00 140+00 150+00 160+00

LEGEND
↓
EXISTING ACCESS OR FUTURE FRINGE AREA ROAD MASTER PLAN INTERSECTION
—
FUTURE VERTICAL PROFILE
- - -
EXISTING VERTICAL PROFILE

This document originally issued and sealed by Robert J. Shannon, PE #3258 on March 31, 2005. The original documents are stored at Kadrmas, Lee & Jackson, Inc. at 128 Soo Line Drive, Bismarck, ND 58501.

NOTE: INFORMATION SHOWN IS BASED ON GIS DATA PROVIDED BY THE LOCAL JURISDICTIONS. FIELD SURVEYS WERE NOT USED TO PREPARE THESE DRAWINGS. FUTURE INTERSECTION LOCATIONS ARE APPROXIMATE. ALIGNMENTS OF FUTURE INTERSECTING ROADWAYS ARE SUBJECT TO CHANGE PER JURISDICTION APPROVAL.

Rev'd. 00/00/0000		Scale: 1:400 Hor, 1:40 Ver	
NORTHERN BRIDGE CORRIDOR		SHEET NO. 13	
Bismarck-Mandan MPO Burleigh & Morton Counties			
Kadrmas Lee & Jackson Engineers, Surveyors and Planners		CORRIDOR PRESERVATION PROFILE	
DRWN. BY AD/LN	CHK'D BY RJS	PROJECT NO. 1003001	DATE 02/03/2005
JA\trans\1003001\cadd\1003001Profile.dwg			()
© Kadrmas, Lee & Jackson 2005			

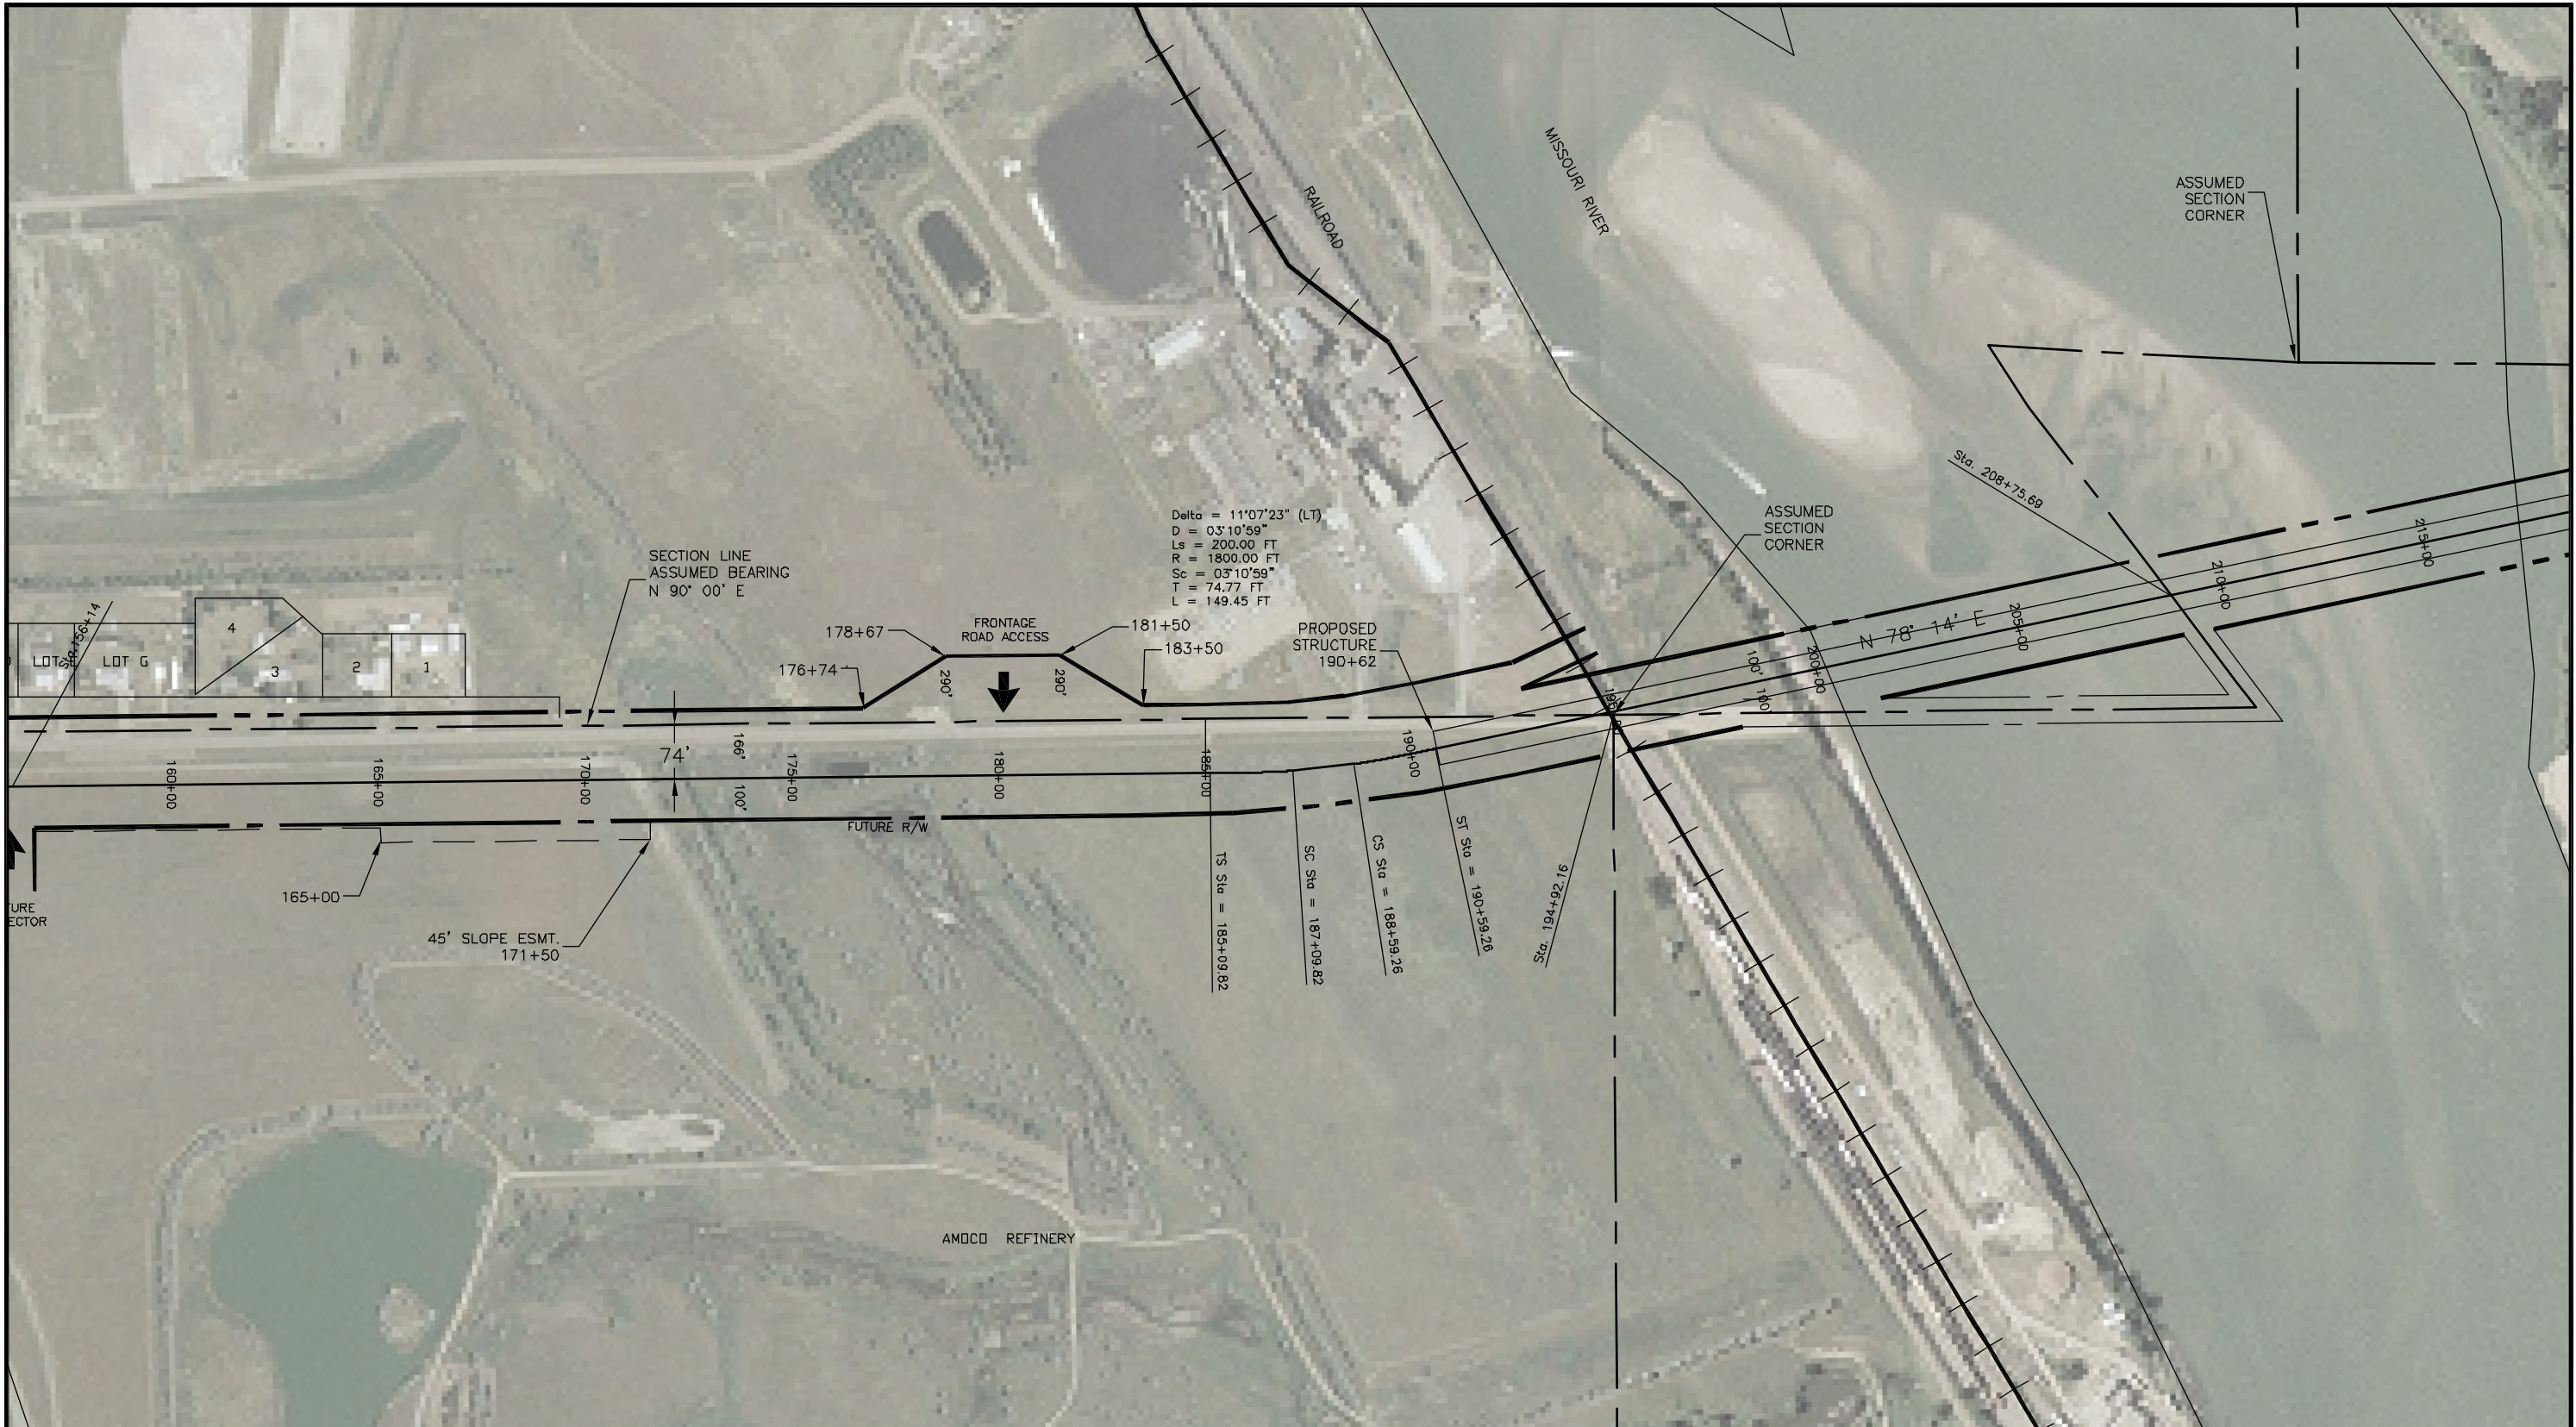

LEGEND




EXISTING ACCESS OR FUTURE
FRINGE AREA ROAD MASTER
PLAN INTERSECTION
FUTURE RIGHT OF WAY BOUNDARY
EXISTING RIGHT OF WAY BOUNDARY
SLOPE EASEMENT
SECTION LINE

This document originally issued and sealed
by Robert J. Shannon, PE #3258 on March
31, 2005. The original documents are stored
at Kadrmas, Lee & Jackson, Inc. at 128
Soo Line Drive, Bismarck, ND 58501.



NOTE: INFORMATION SHOWN IS BASED
ON GIS DATA PROVIDED BY THE LOCAL
JURISDICTIONS. FIELD SURVEYS WERE
NOT USED TO PREPARE THESE DRAWINGS.
FUTURE INTERSECTION LOCATIONS ARE
APPROXIMATE. ALIGNMENTS OF FUTURE
INTERSECTING ROADWAYS ARE SUBJECT
TO CHANGE PER JURISDICTION APPROVAL.

Rev'd. 00/00/0000	Scale: 1:400	SHEET NO. 14
NORTHERN BRIDGE CORRIDOR Bismarck-Mandan MPO Burleigh & Morton Counties		
Kadrmas Lee & Jackson Engineers, Surveyors and Planners		
DRWN. BY DMS/LN	CHK'D BY RJS	PROJECT NO. 1003001
DATE 02/03/2005		
J:\trans\1003001\cadd\1003001Plat.dwg		
© Kadrmas, Lee & Jackson 2005		

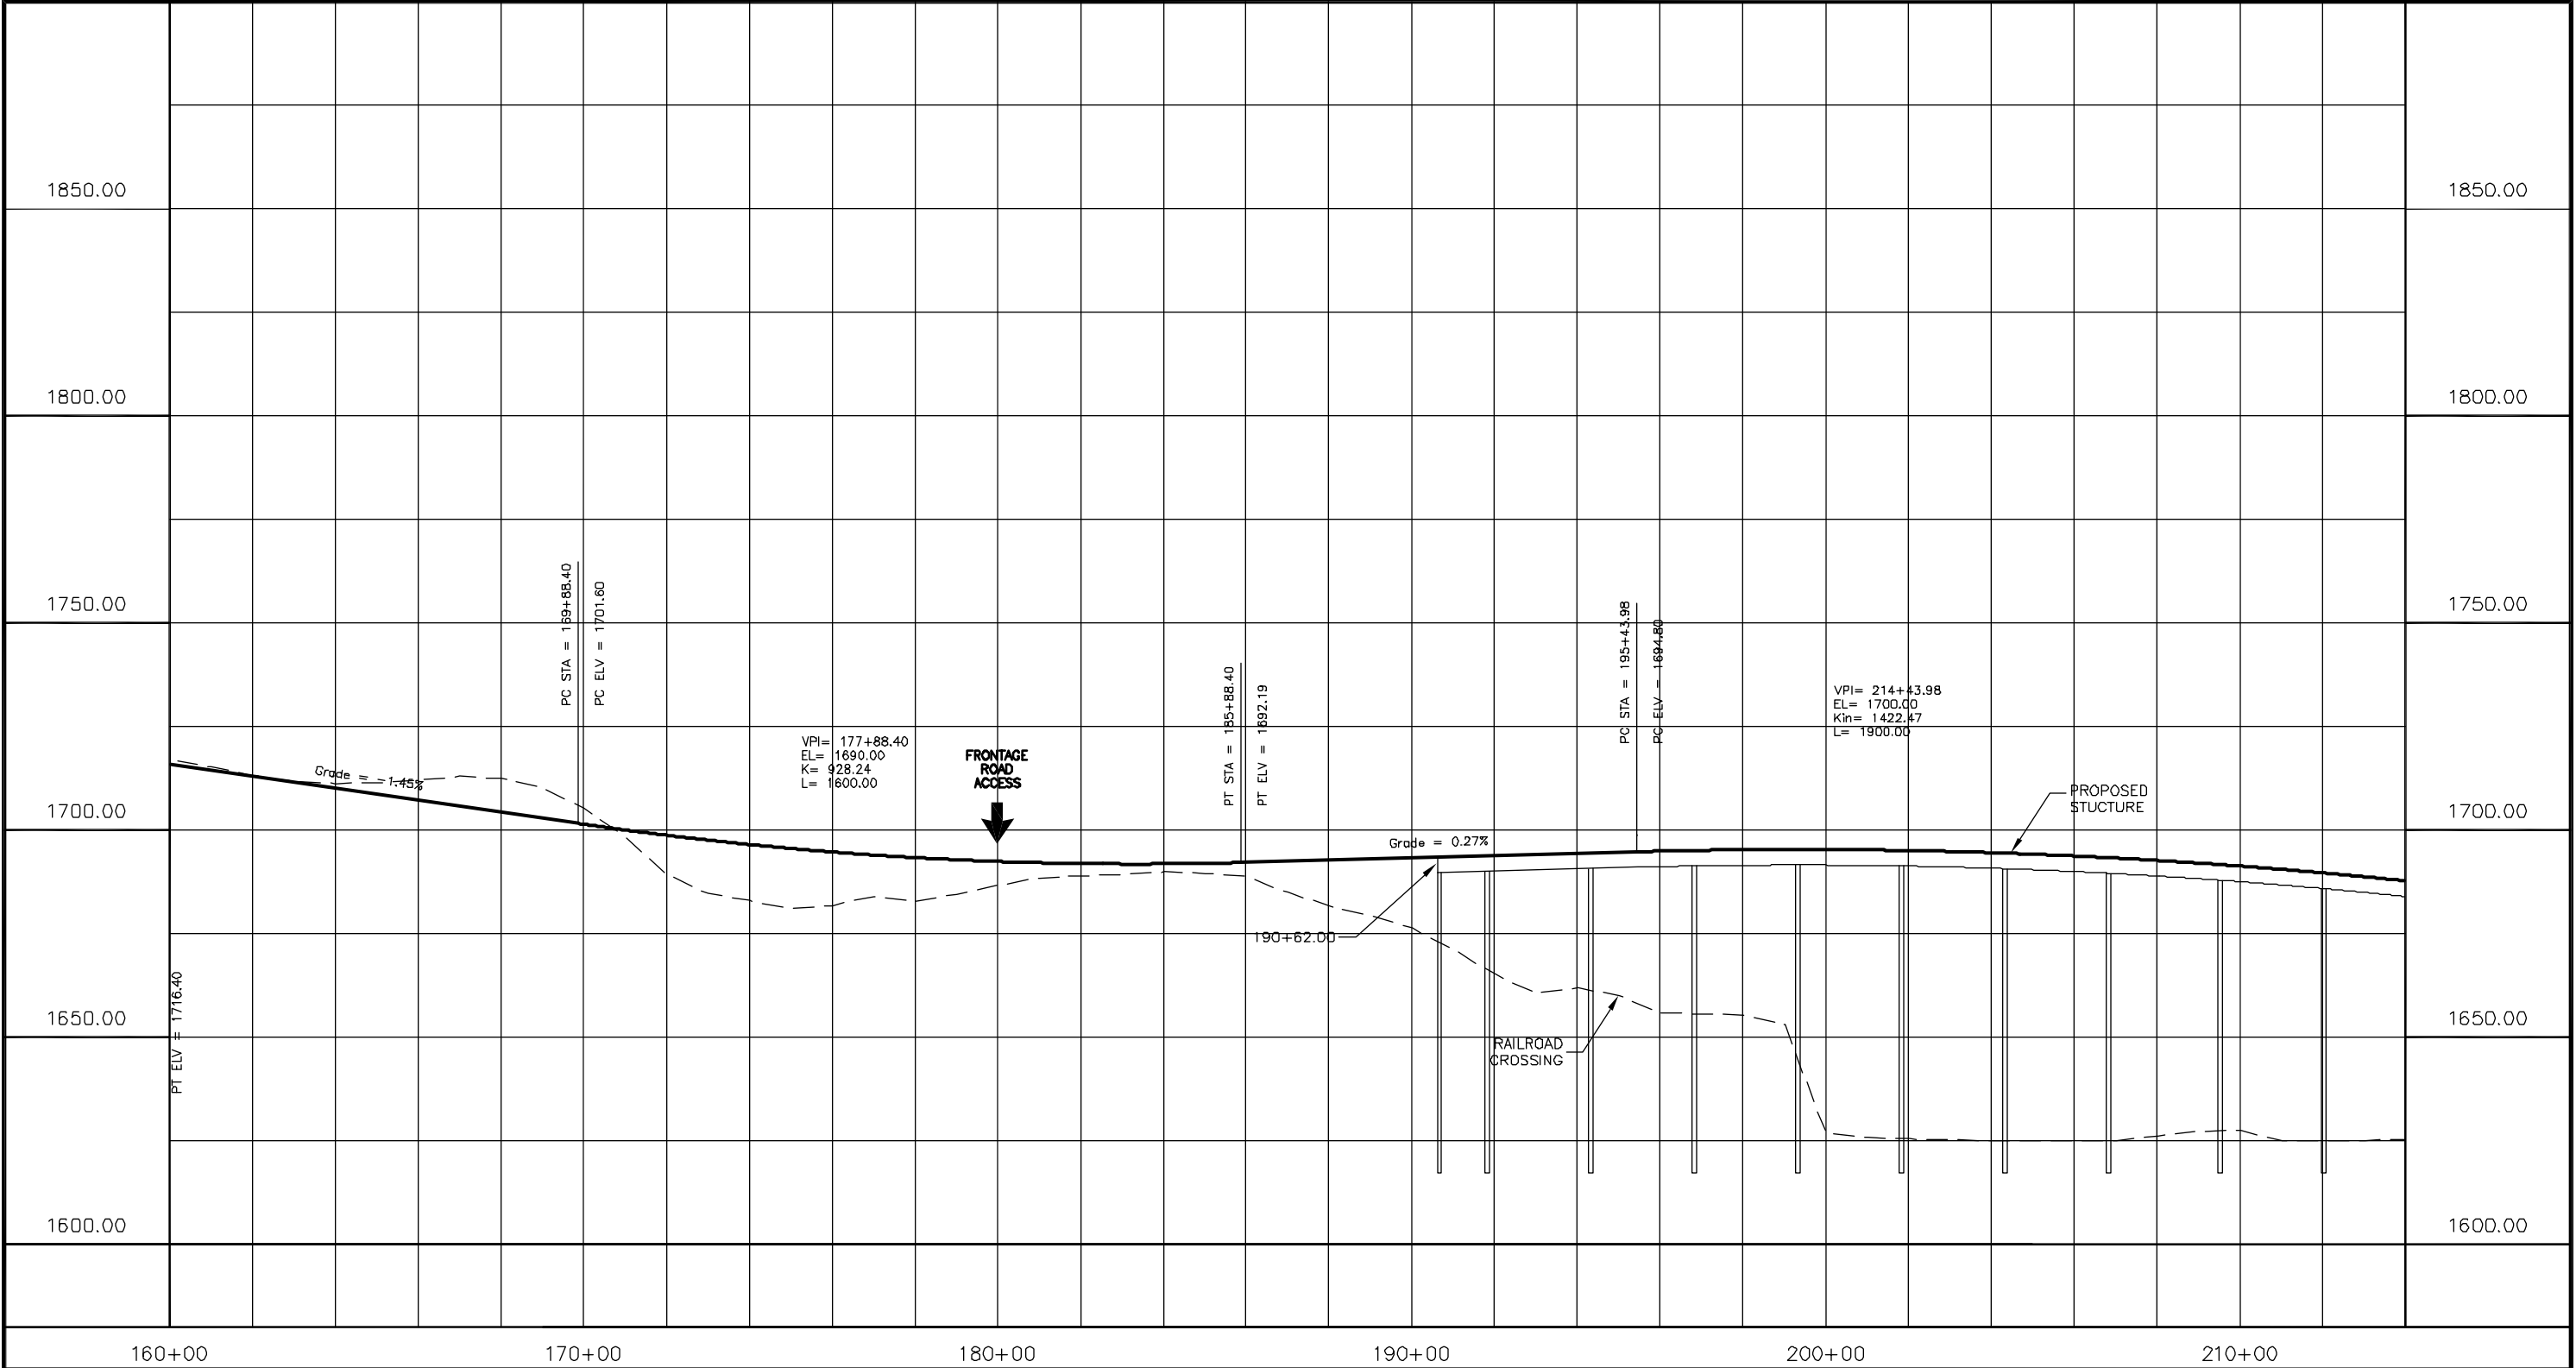

160+00 170+00 180+00 190+00 200+00 210+00

LEGEND


EXISTING ACCESS OR FUTURE FRINGE AREA ROAD MASTER PLAN INTERSECTION



FUTURE VERTICAL PROFILE


EXISTING VERTICAL PROFILE

This document originally issued and sealed by Robert J. Shannon, PE #3258 on March 31, 2005. The original documents are stored at Kadmas, Lee & Jackson, Inc. at 128 Soo Line Drive, Bismarck, ND 58501.

NOTE: INFORMATION SHOWN IS BASED ON GIS DATA PROVIDED BY THE LOCAL JURISDICTIONS. FIELD SURVEYS WERE NOT USED TO PREPARE THESE DRAWINGS. FUTURE INTERSECTION LOCATIONS ARE APPROXIMATE. ALIGNMENTS OF FUTURE INTERSECTING ROADWAYS ARE SUBJECT TO CHANGE PER JURISDICTION APPROVAL.

Rev'd. 00/00/0000		Scale: 1:400 Hor, 1:40 Ver	
NORTHERN BRIDGE CORRIDOR		SHEET NO. 15	
Bismarck-Mandan MPO Burleigh & Morton Counties			
 Kadmas Lee & Jackson Engineers, Surveyors and Planners		CORRIDOR PRESERVATION PROFILE	
DRWN. BY AD/LN	CHK'D BY RJS	PROJECT NO. 1003001	DATE 02/03/2005
JA:\trans\1003001\cadd\1003001Profile.dwg			()
© Kadmas, Lee & Jackson 2005			

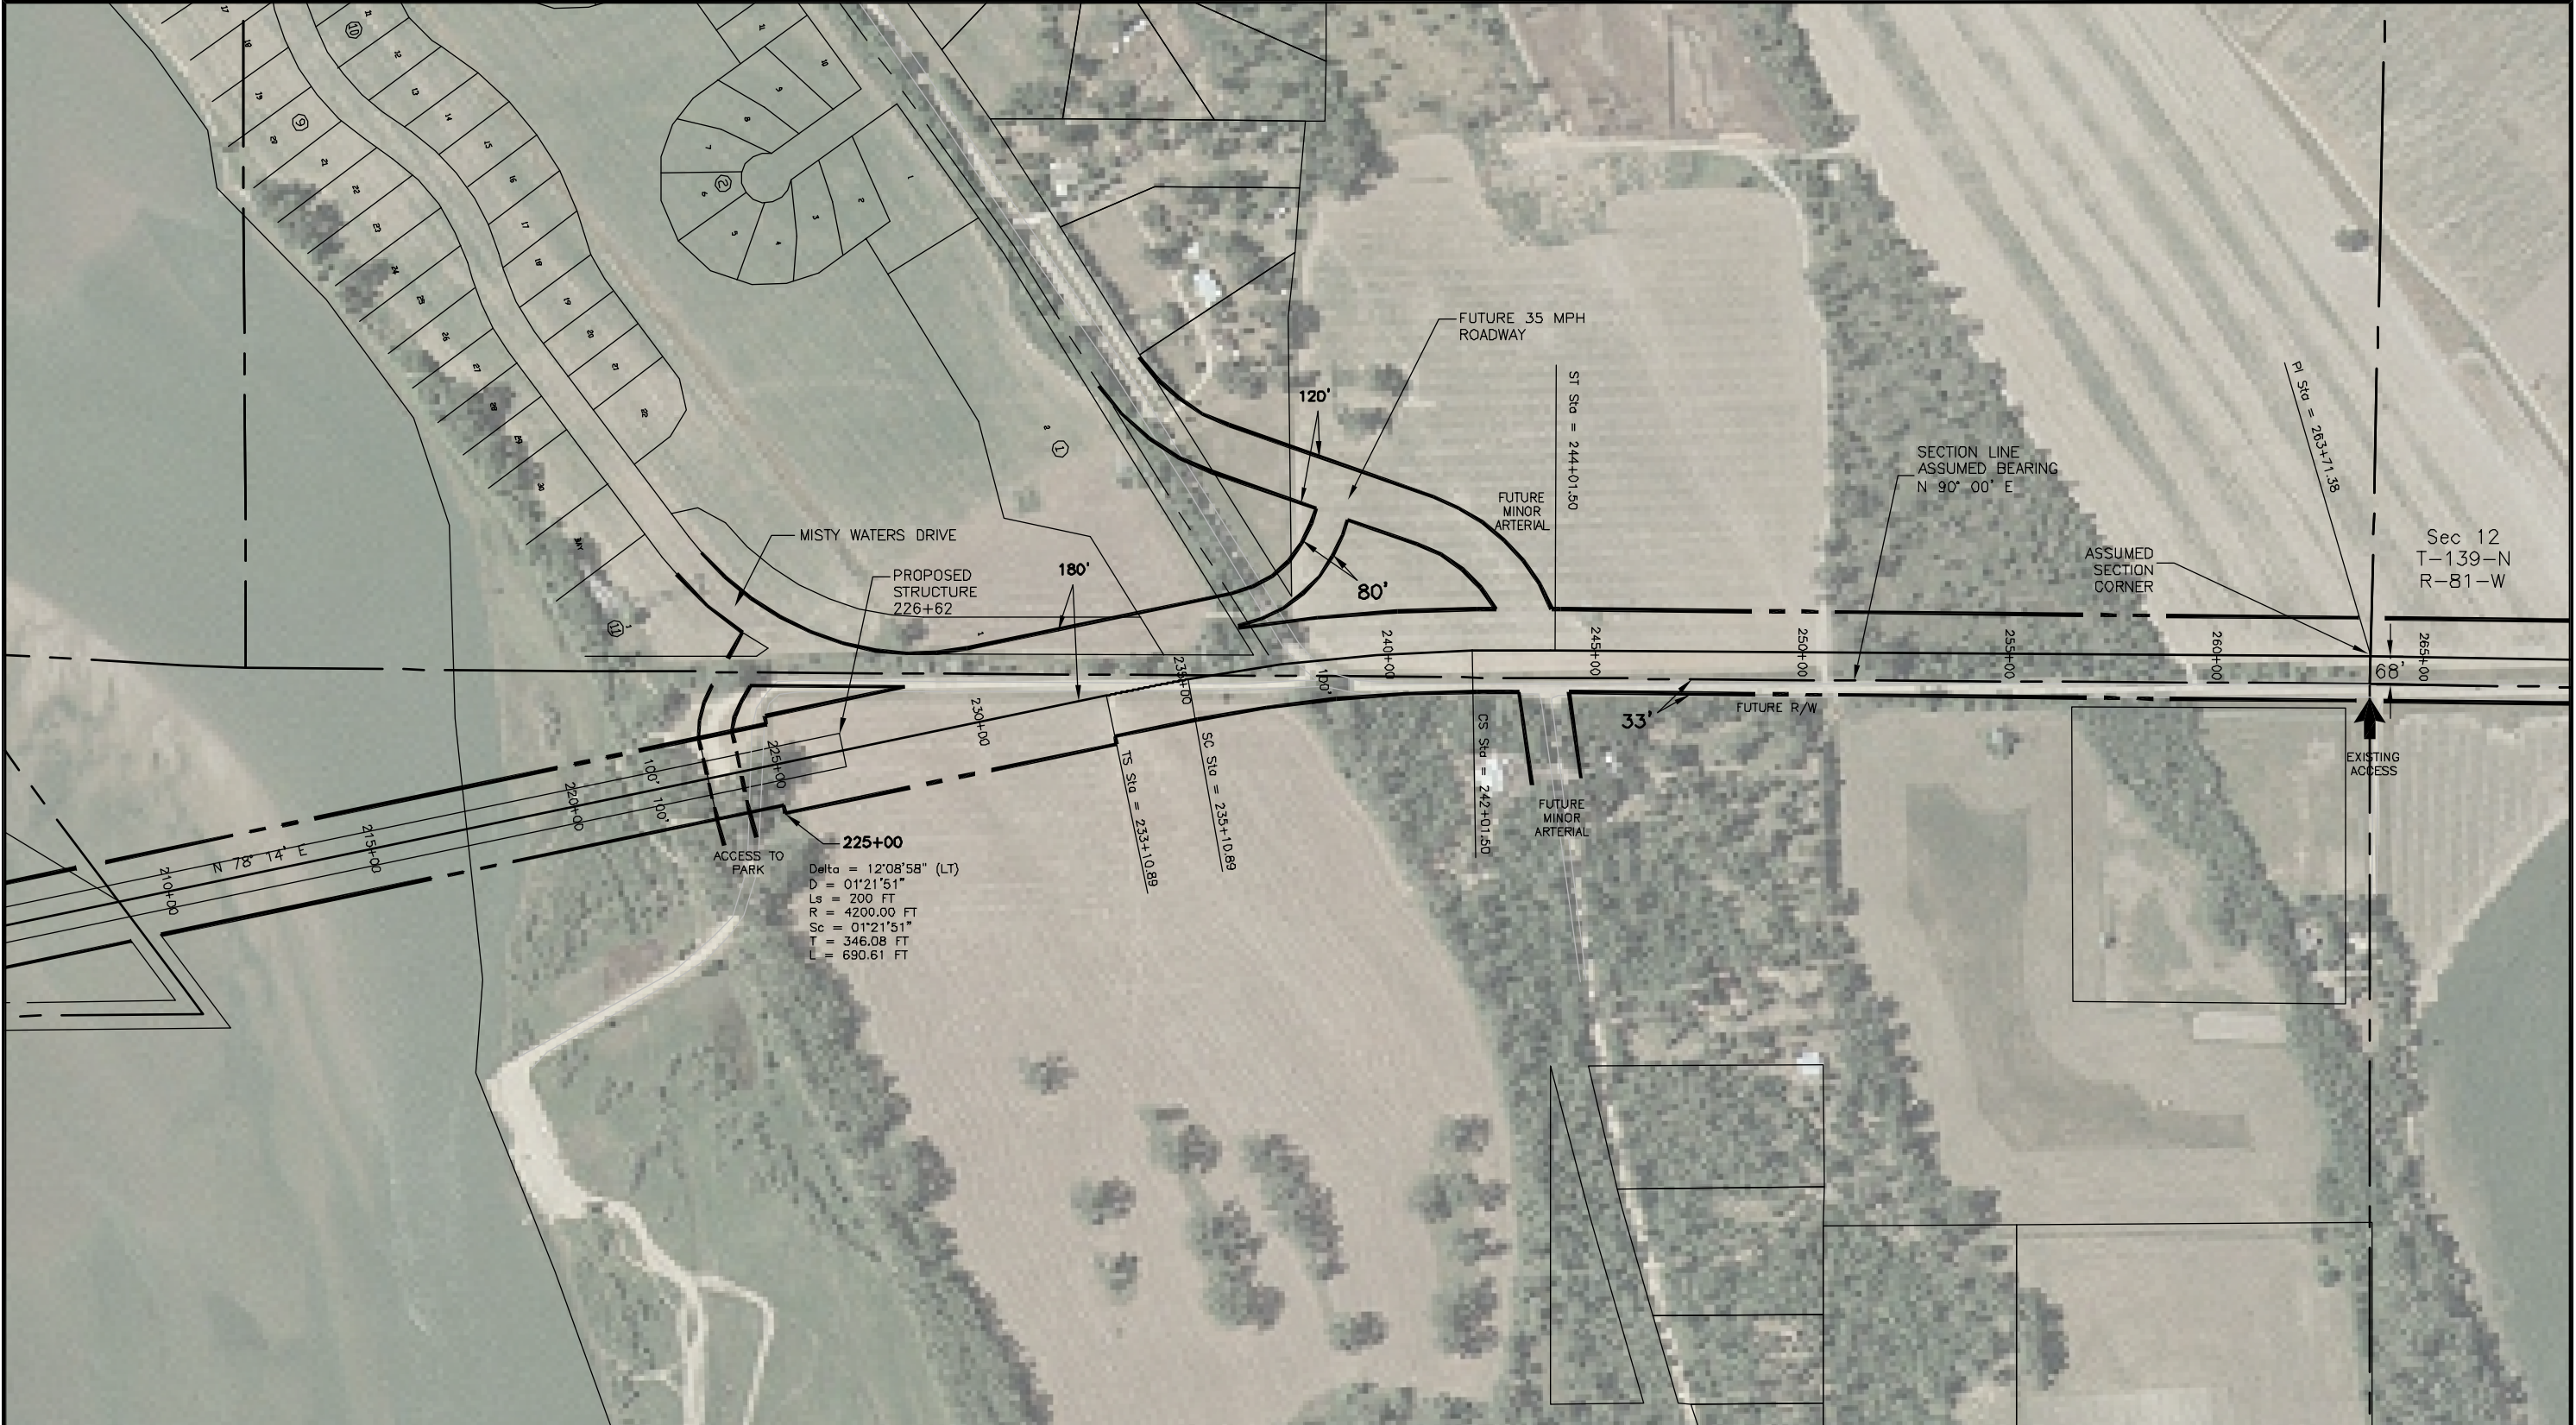

LEGEND

EXISTING ACCESS OR FUTURE FRINGE AREA ROAD MASTER PLAN INTERSECTION

FUTURE RIGHT OF WAY BOUNDARY

EXISTING RIGHT OF WAY BOUNDARY

SLOPE EASEMENT

SECTION LINE

This document originally issued and sealed by Robert J. Shannon, PE #3258 on March 31, 2005. The original documents are stored at Kadrmas, Lee & Jackson, Inc. at 128 Soo Line Drive, Bismarck, ND 58501.

NOTE: INFORMATION SHOWN IS BASED ON GIS DATA PROVIDED BY THE LOCAL JURISDICTIONS. FIELD SURVEYS WERE NOT USED TO PREPARE THESE DRAWINGS. FUTURE INTERSECTION LOCATIONS ARE APPROXIMATE. ALIGNMENTS OF FUTURE INTERSECTING ROADWAYS ARE SUBJECT TO CHANGE PER JURISDICTION APPROVAL.

Rev'd. 00/00/0000

Scale: 1:400

NORTHERN BRIDGE CORRIDOR

Bismarck-Mandan MPO

Burleigh & Morton Counties

Kadrmas

Lee & Jackson

Engineers, Surveyors and Planners

DRAWN BY

DMS/LN

CHECKED BY

RJS

PROJECT NO.

1003001

DATE

02/03/2005

CORRIDOR PRESERVATION

PLAN VIEW


SHEET NO.

16

J:\trans\1003001\cadd\1003001Plat.dwg

()

© Kadrmas, Lee & Jackson 2005

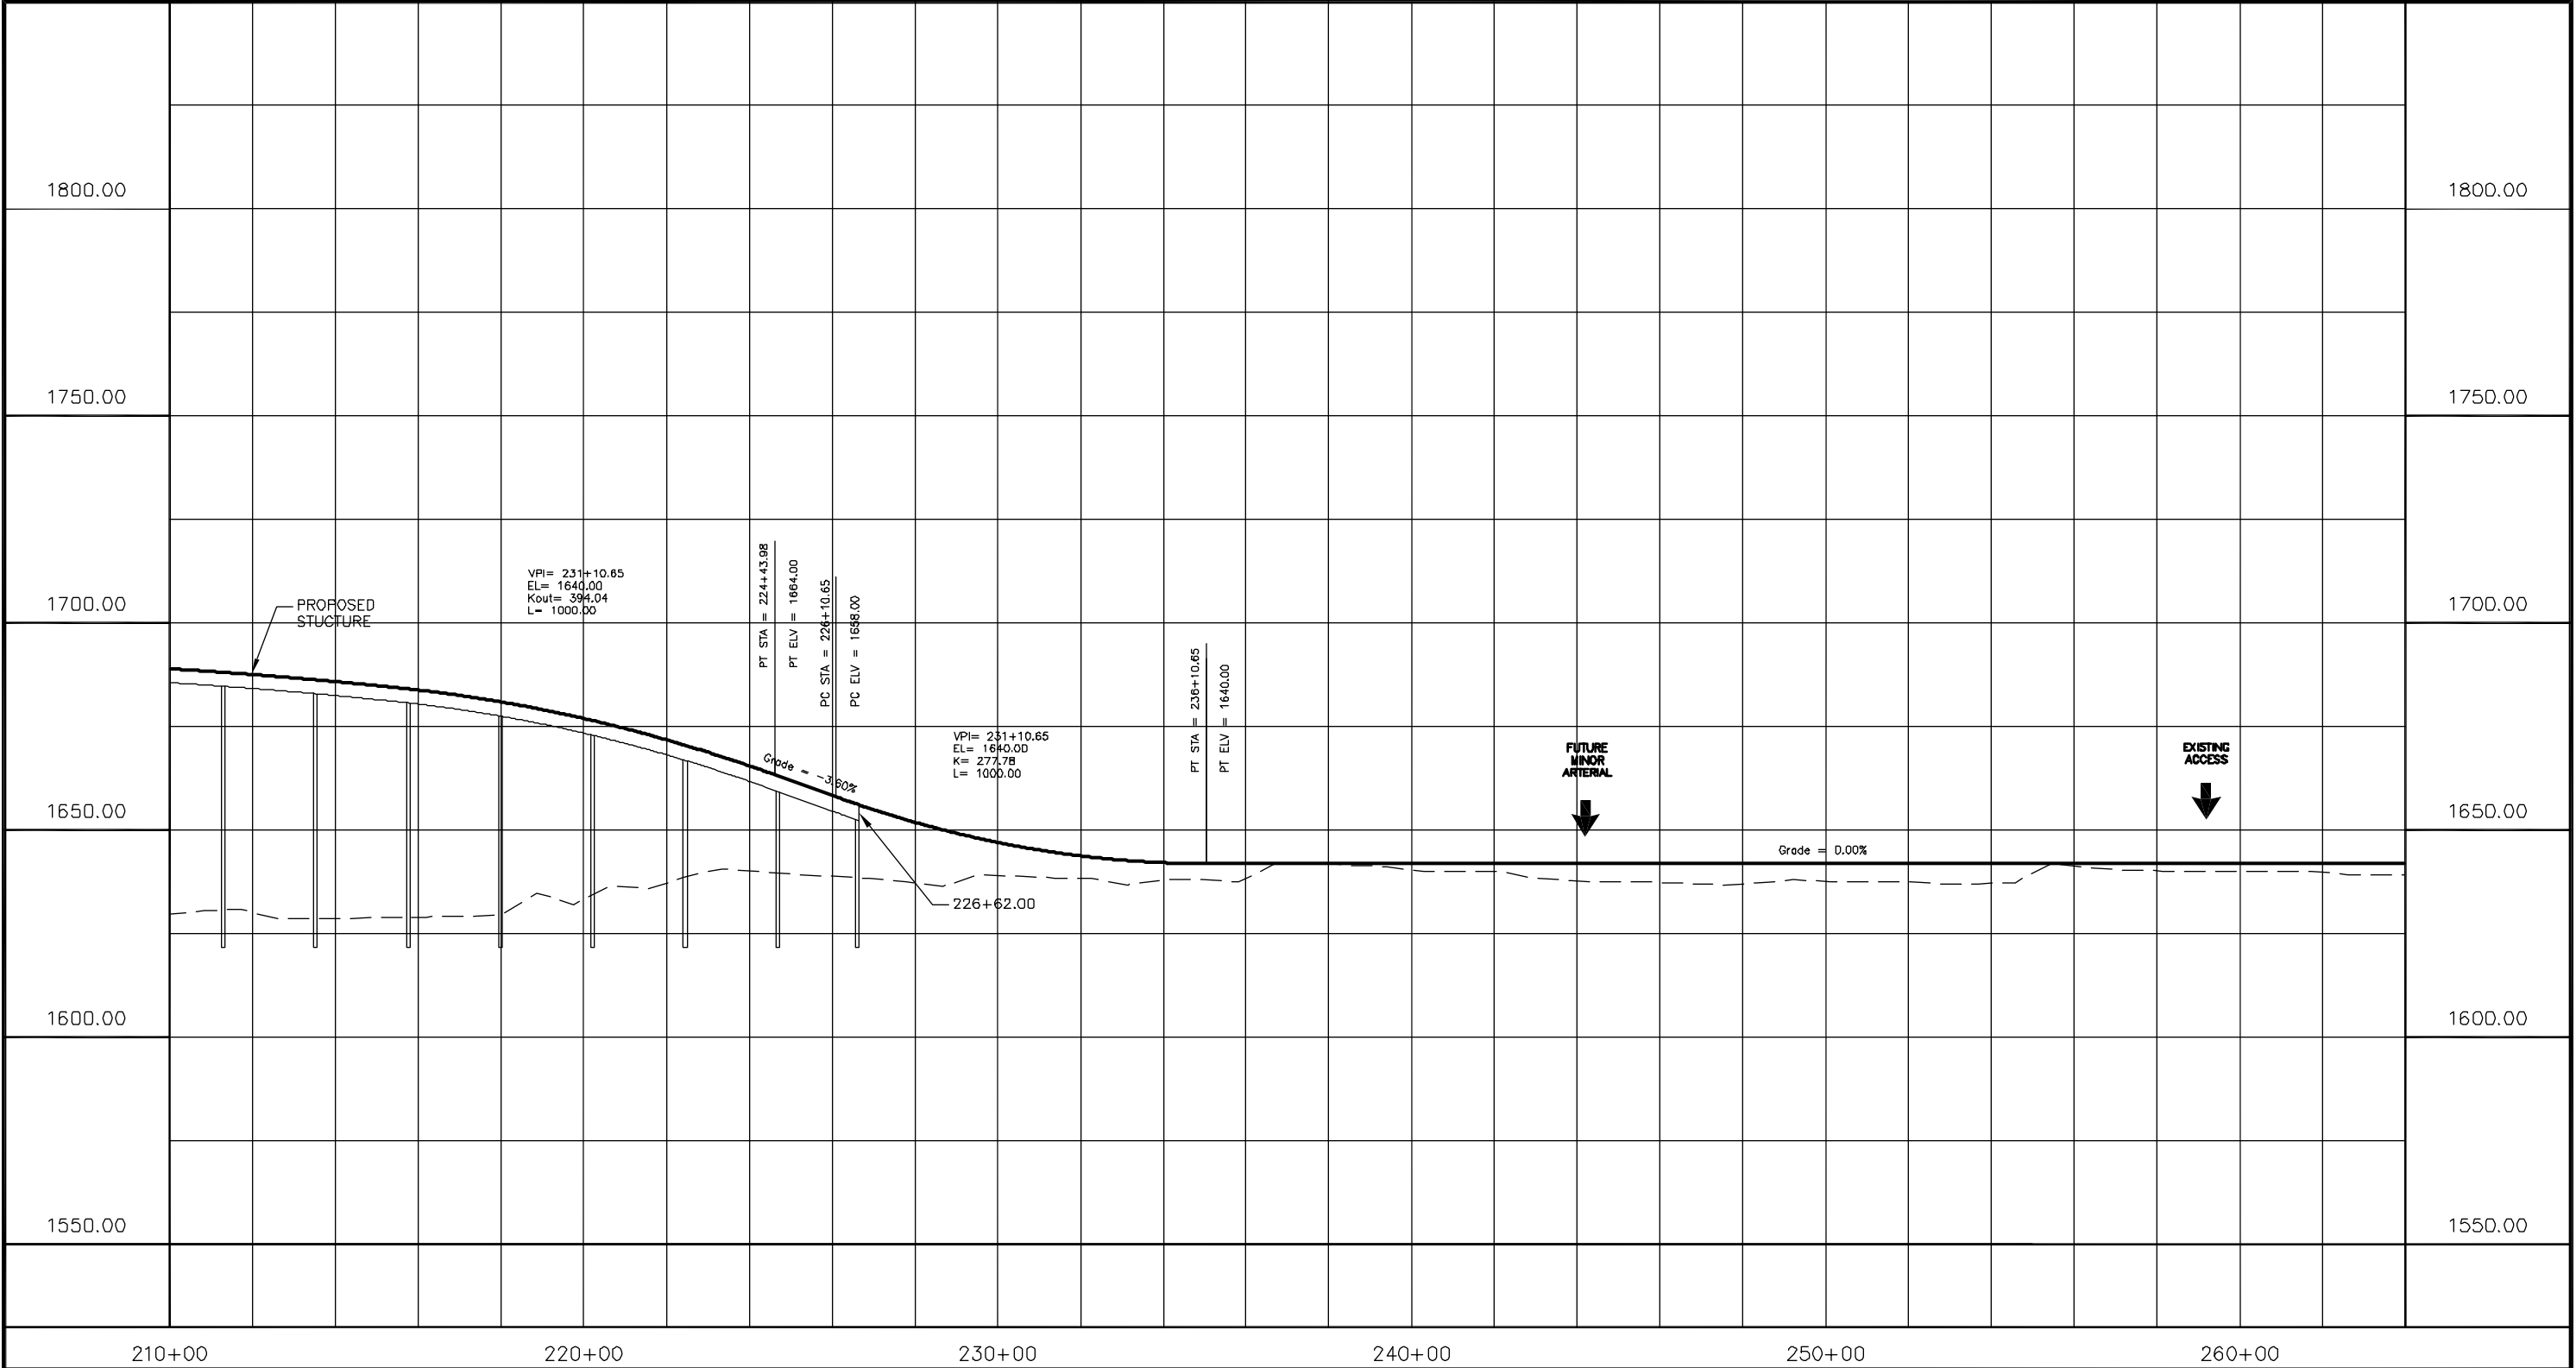

LEGEND

↓ EXISTING ACCESS OR FUTURE FRINGE AREA ROAD MASTER PLAN INTERSECTION


— FUTURE VERTICAL PROFILE

- - - EXISTING VERTICAL PROFILE

This document originally issued and sealed by Robert J. Shannon, PE #3258 on March 31, 2005. The original documents are stored at Kadrmass, Lee & Jackson, Inc. at 128 Soo Line Drive, Bismarck, ND 58501.

NOTE: INFORMATION SHOWN IS BASED ON GIS DATA PROVIDED BY THE LOCAL JURISDICTIONS. FIELD SURVEYS WERE NOT USED TO PREPARE THESE DRAWINGS. FUTURE INTERSECTION LOCATIONS ARE APPROXIMATE. ALIGNMENTS OF FUTURE INTERSECTING ROADWAYS ARE SUBJECT TO CHANGE PER JURISDICTION APPROVAL.

Rev'd.	00/00/0000	Scale:	1:400 Hor, 1:40 Ver
NORTHERN BRIDGE CORRIDOR			SHEET NO.
Bismarck-Mandan MPO			17
Burleigh & Morton Counties			
Kadrmass Lee & Jackson		CORRIDOR PRESERVATION PROFILE	
DRWN. BY	CHK'D BY	PROJECT NO.	DATE
AD/LN	RJS	1003001	02/03/2005
JA\trans\1003001\cadd\1003001Profile.dwg			()
© Kadrmass, Lee & Jackson 2005			

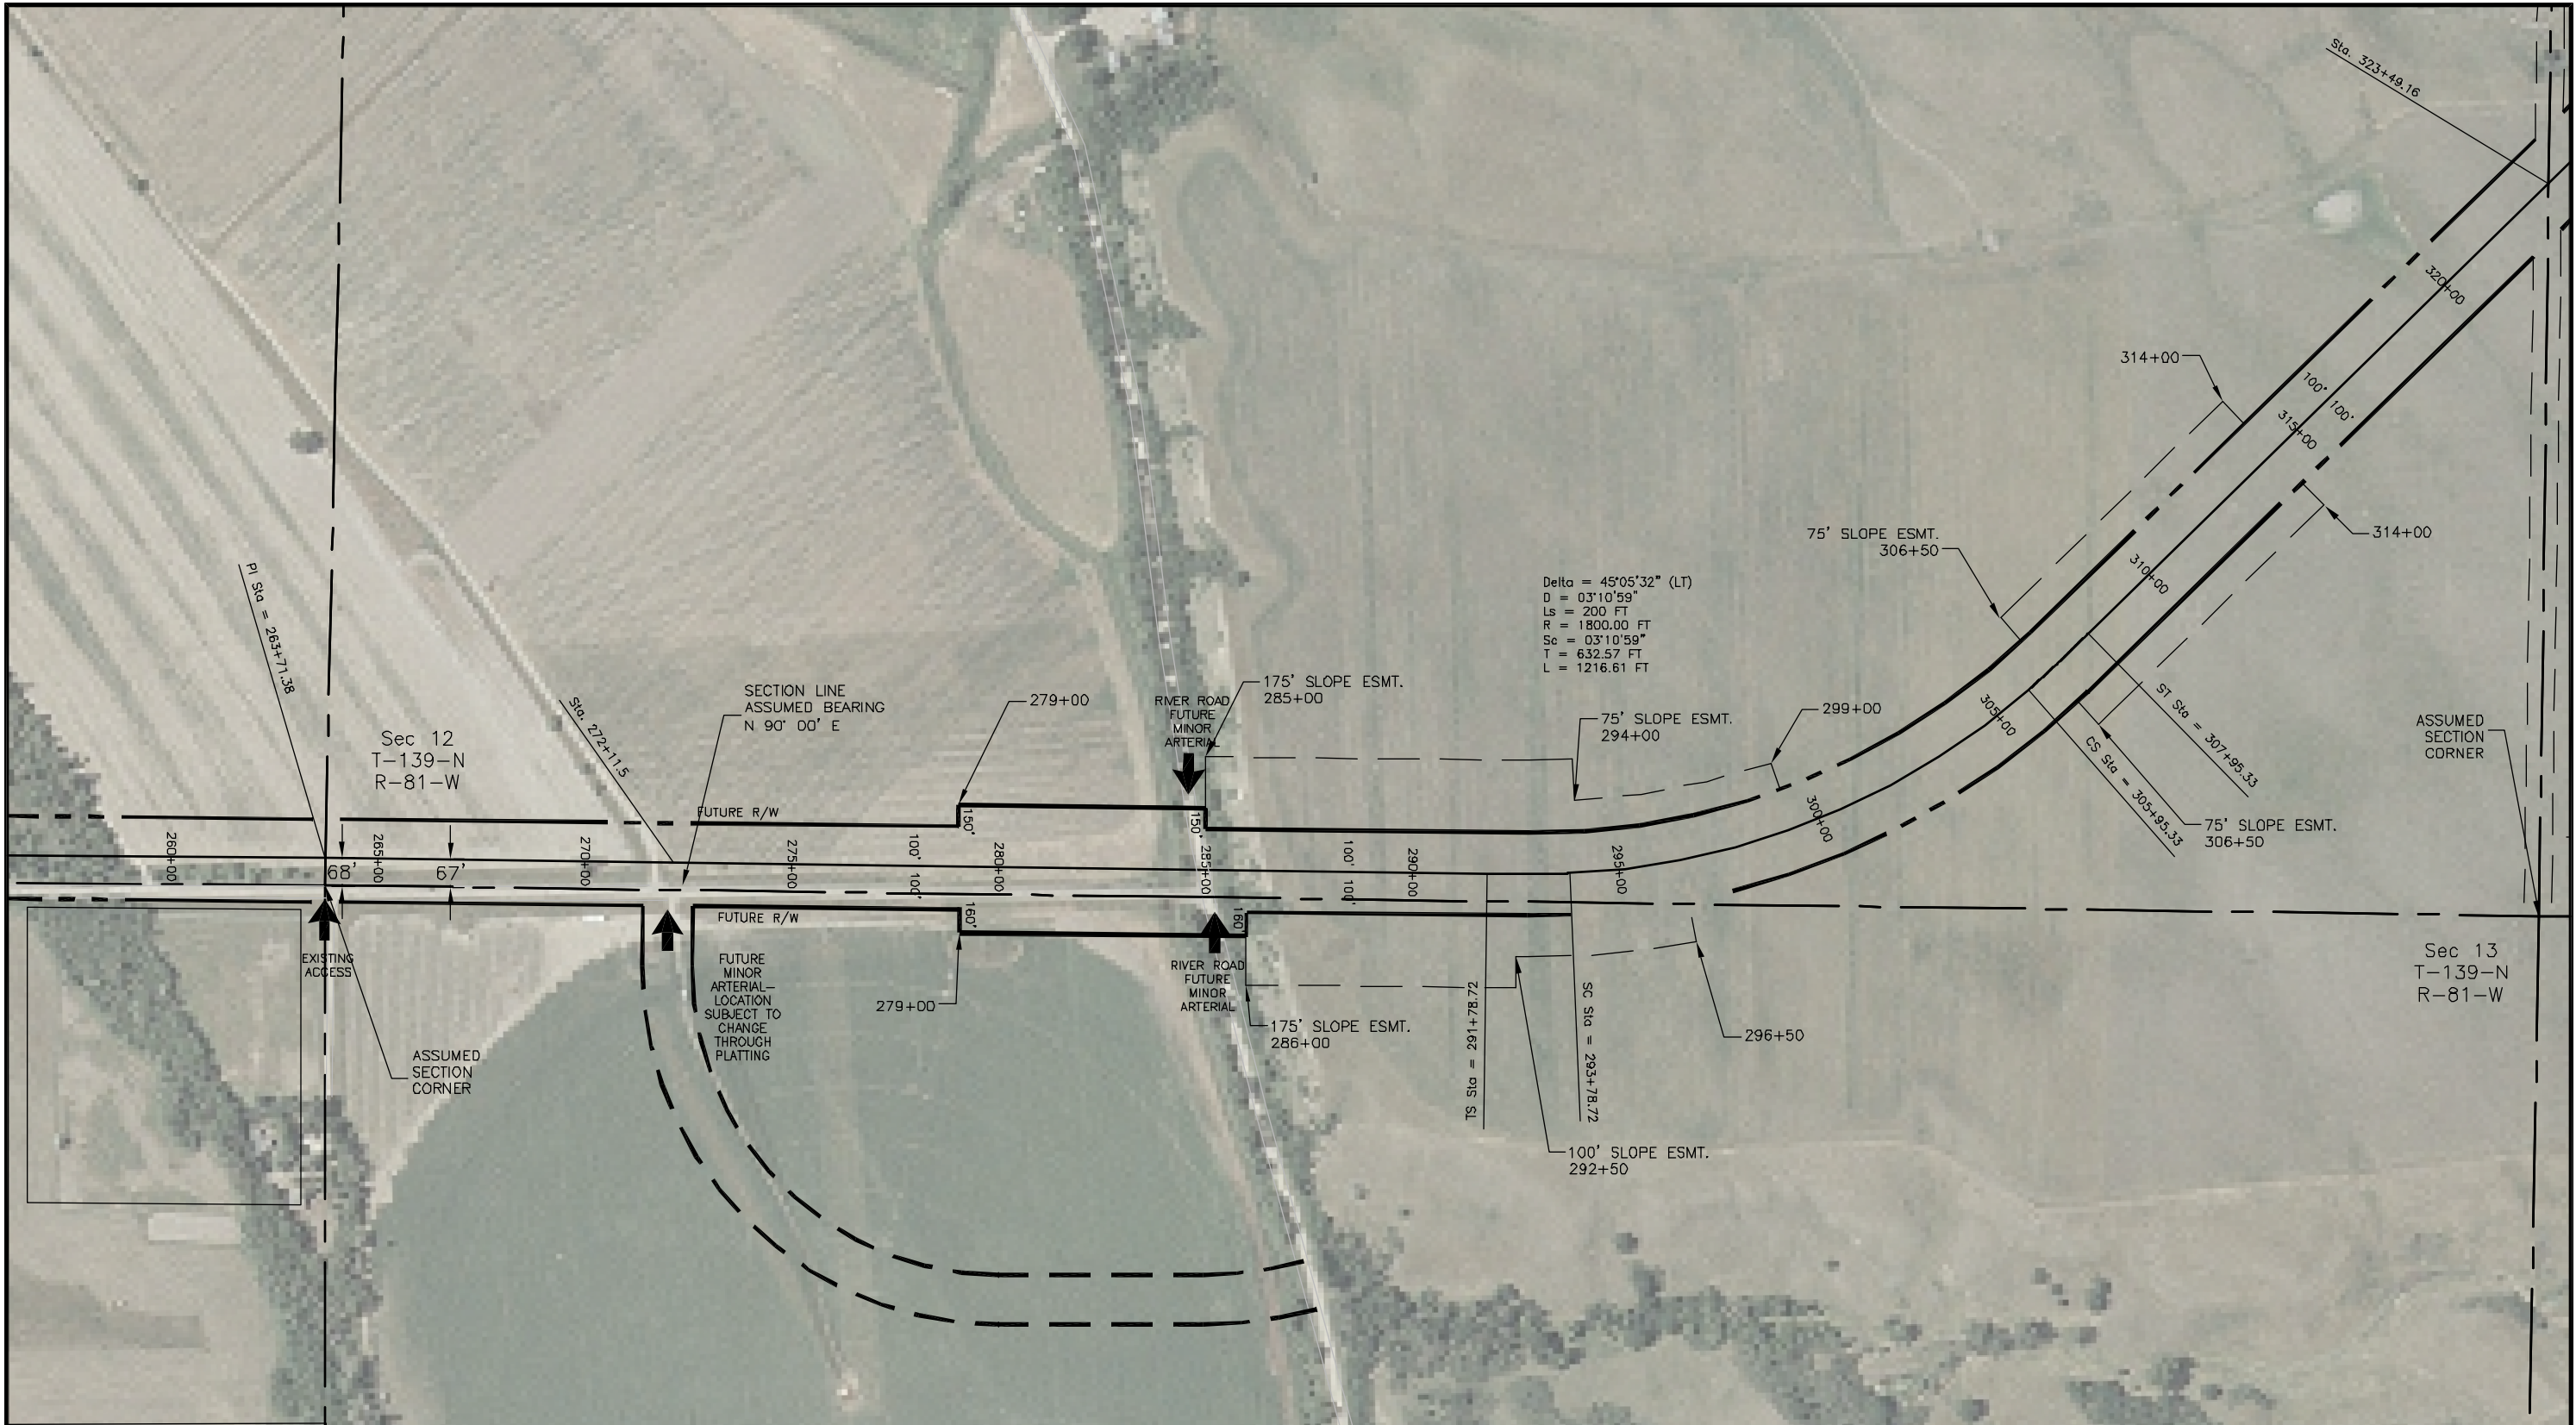

LEGEND

↓ EXISTING ACCESS OR FUTURE FRINGE AREA ROAD MASTER PLAN INTERSECTION

--- FUTURE RIGHT OF WAY BOUNDARY

--- EXISTING RIGHT OF WAY BOUNDARY


--- SLOPE EASEMENT

--- SECTION LINE

This document originally issued and sealed by Robert J. Shannon, PE #3258 on March 31, 2005. The original documents are stored at Kadrmas, Lee & Jackson, Inc. at 128 Soo Line Drive, Bismarck, ND 58501.

NOTE: INFORMATION SHOWN IS BASED ON GIS DATA PROVIDED BY THE LOCAL JURISDICTIONS. FIELD SURVEYS WERE NOT USED TO PREPARE THESE DRAWINGS. FUTURE INTERSECTION LOCATIONS ARE APPROXIMATE. ALIGNMENTS OF FUTURE INTERSECTING ROADWAYS ARE SUBJECT TO CHANGE PER JURISDICTION APPROVAL.

Rev'd. 00/00/0000	Scale: 1:400
NORTHERN BRIDGE CORRIDOR	
Bismarck-Mandan MPO Burleigh & Morton Counties	
SHEET NO. 18	
Kadrmas Lee & Jackson Engineers, Surveyors and Planners	
CORRIDOR PRESERVATION PLAN VIEW	
DRAWN BY DMS/LN	CHECKED BY RJS
PROJECT NO. 1003001	DATE 02/03/2005
J:\trans\1003001\cadd\1003001Plat.dwg	
© Kadrmas, Lee & Jackson 2005	

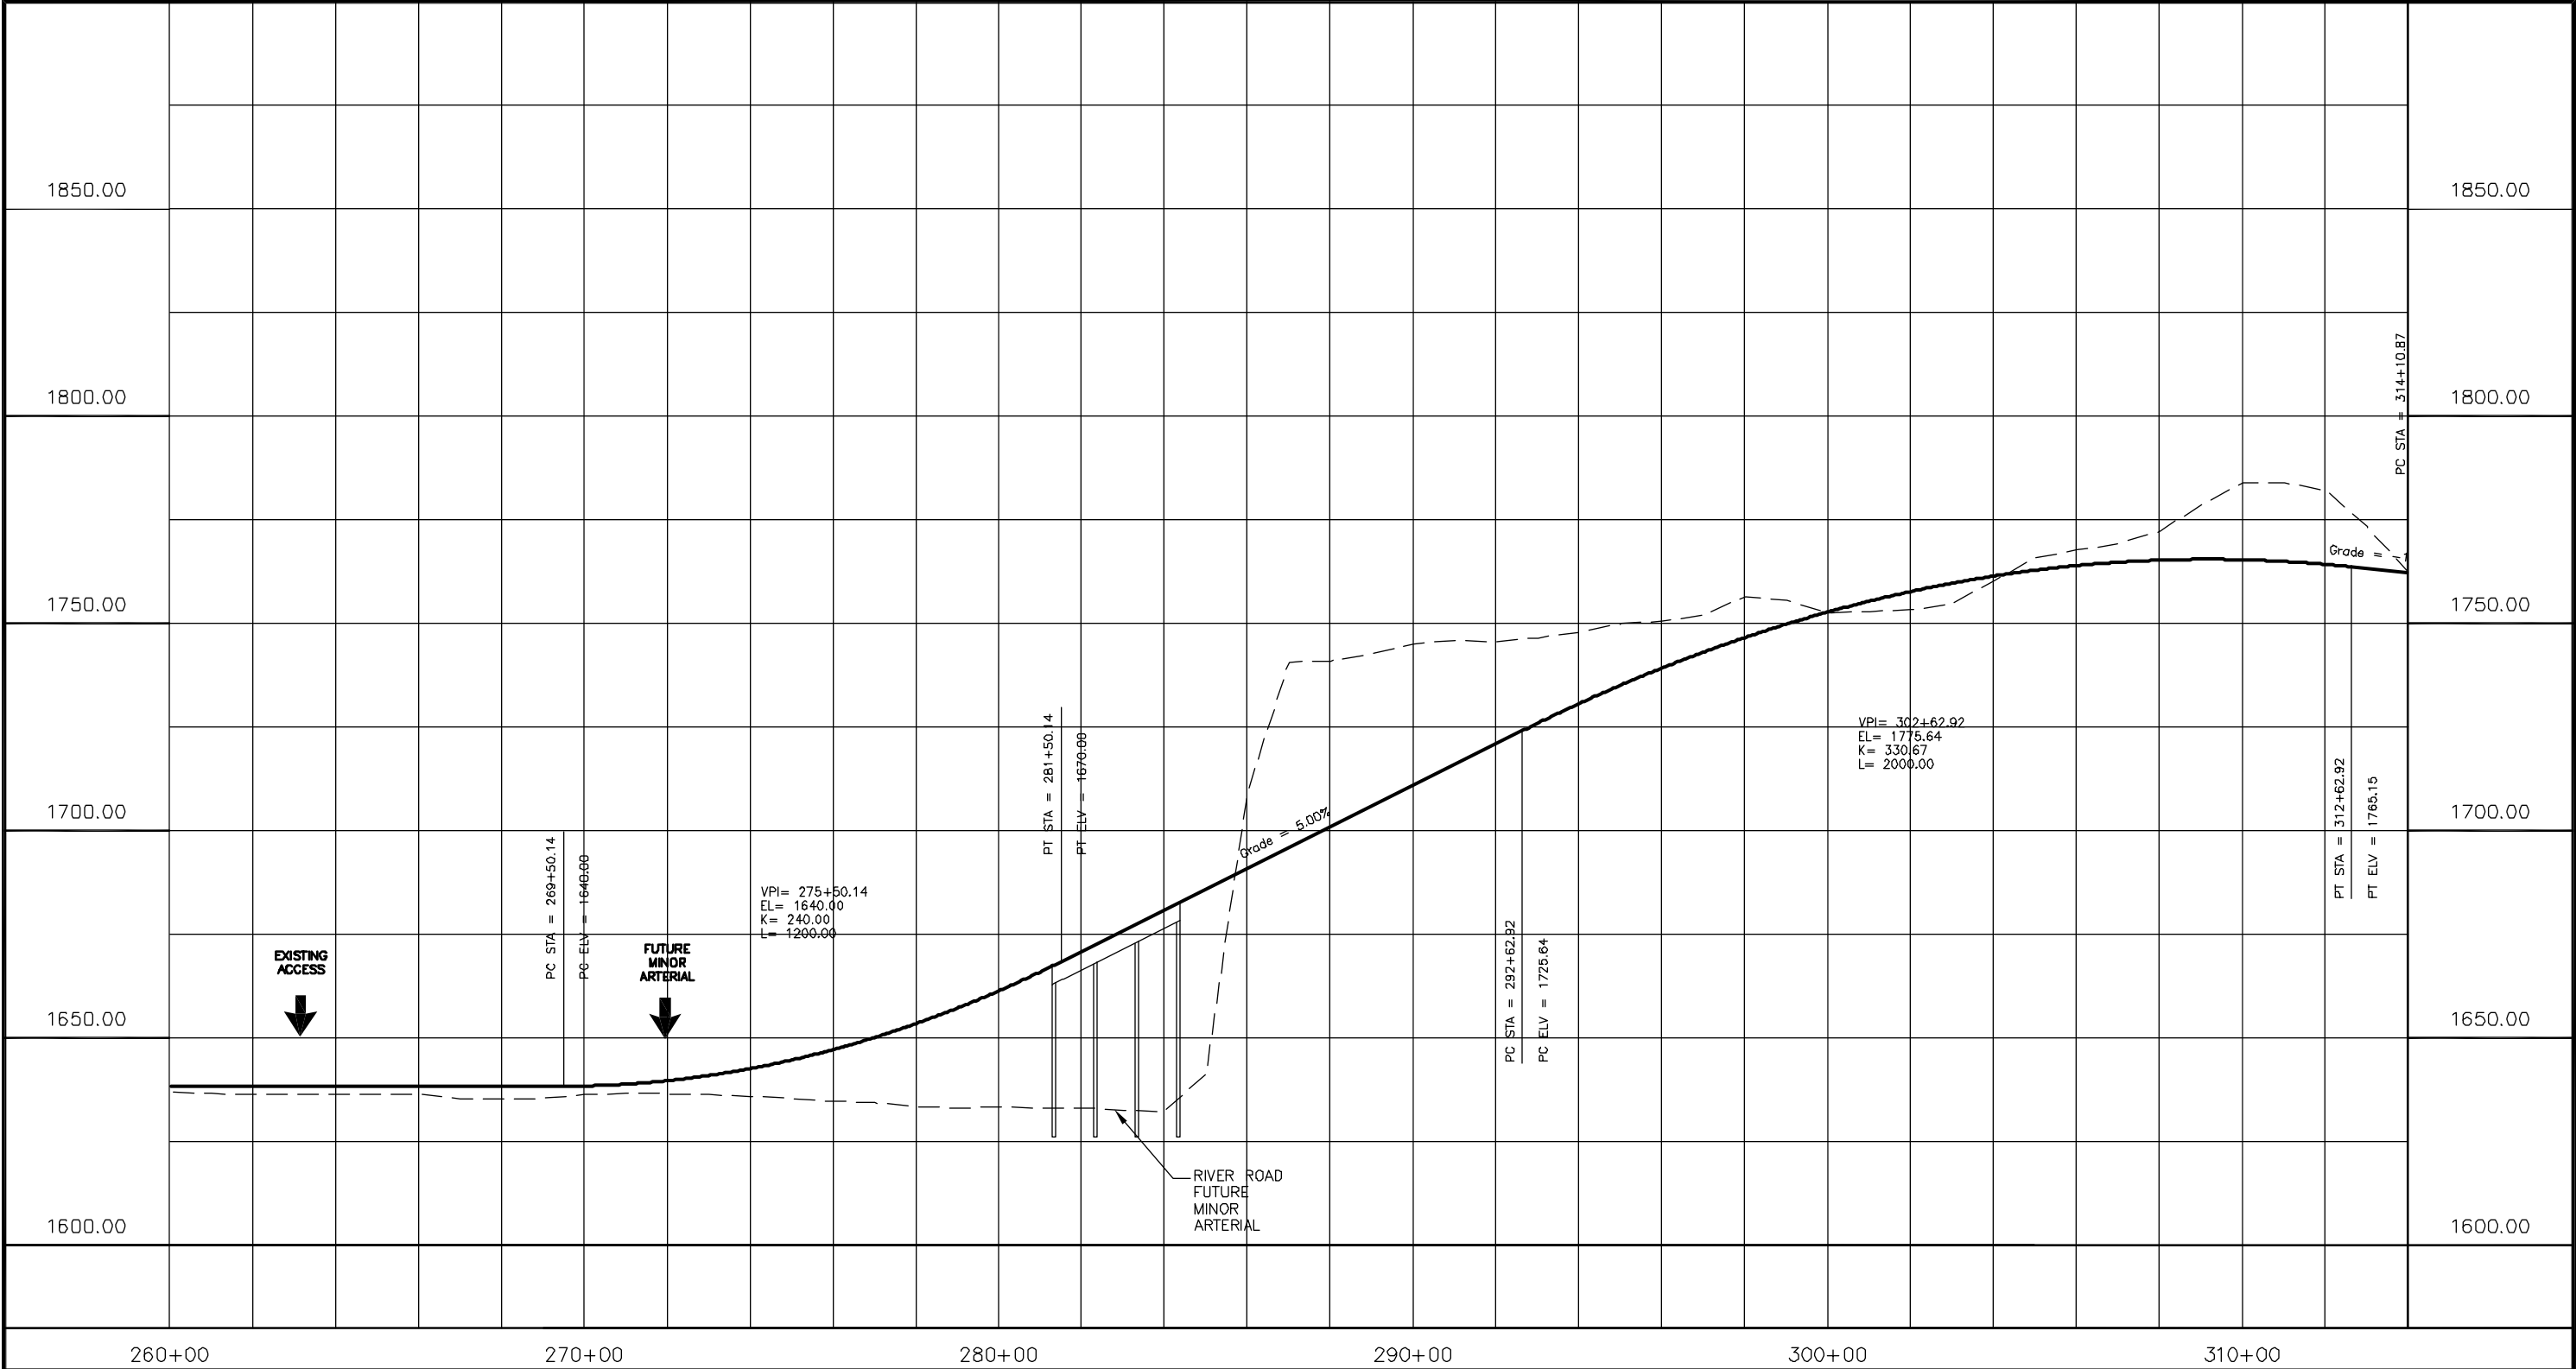

260+00 270+00 280+00 290+00 300+00 310+00

LEGEND

↓ EXISTING ACCESS OR FUTURE FRINGE AREA ROAD MASTER PLAN INTERSECTION


— FUTURE VERTICAL PROFILE

- - - EXISTING VERTICAL PROFILE

This document originally issued and sealed by Robert J. Shannon, PE #3258 on March 31, 2005. The original documents are stored at Kadrrmas, Lee & Jackson, Inc. at 128 Soo Line Drive, Bismarck, ND 58501.

NOTE: INFORMATION SHOWN IS BASED ON GIS DATA PROVIDED BY THE LOCAL JURISDICTIONS. FIELD SURVEYS WERE NOT USED TO PREPARE THESE DRAWINGS. FUTURE INTERSECTION LOCATIONS ARE APPROXIMATE. ALIGNMENTS OF FUTURE INTERSECTING ROADWAYS ARE SUBJECT TO CHANGE PER JURISDICTION APPROVAL.

Rev'd. 00/00/0000		Scale: 1:400 Hor, 1:40 Ver	
NORTHERN BRIDGE CORRIDOR		SHEET NO. 19	
Bismarck-Mandan MPO			
Burlleigh & Morton Counties			
Kadrrmas Lee & Jackson		CORRIDOR PRESERVATION PROFILE	
DRWN. BY AD\LN	CHK'D BY RJS	PROJECT NO. 1003001	DATE 02/03/2005
J:\trans\1003001\cadd\1003001Profile.dwg		()	
© Kadrrmas, Lee & Jackson 2005			

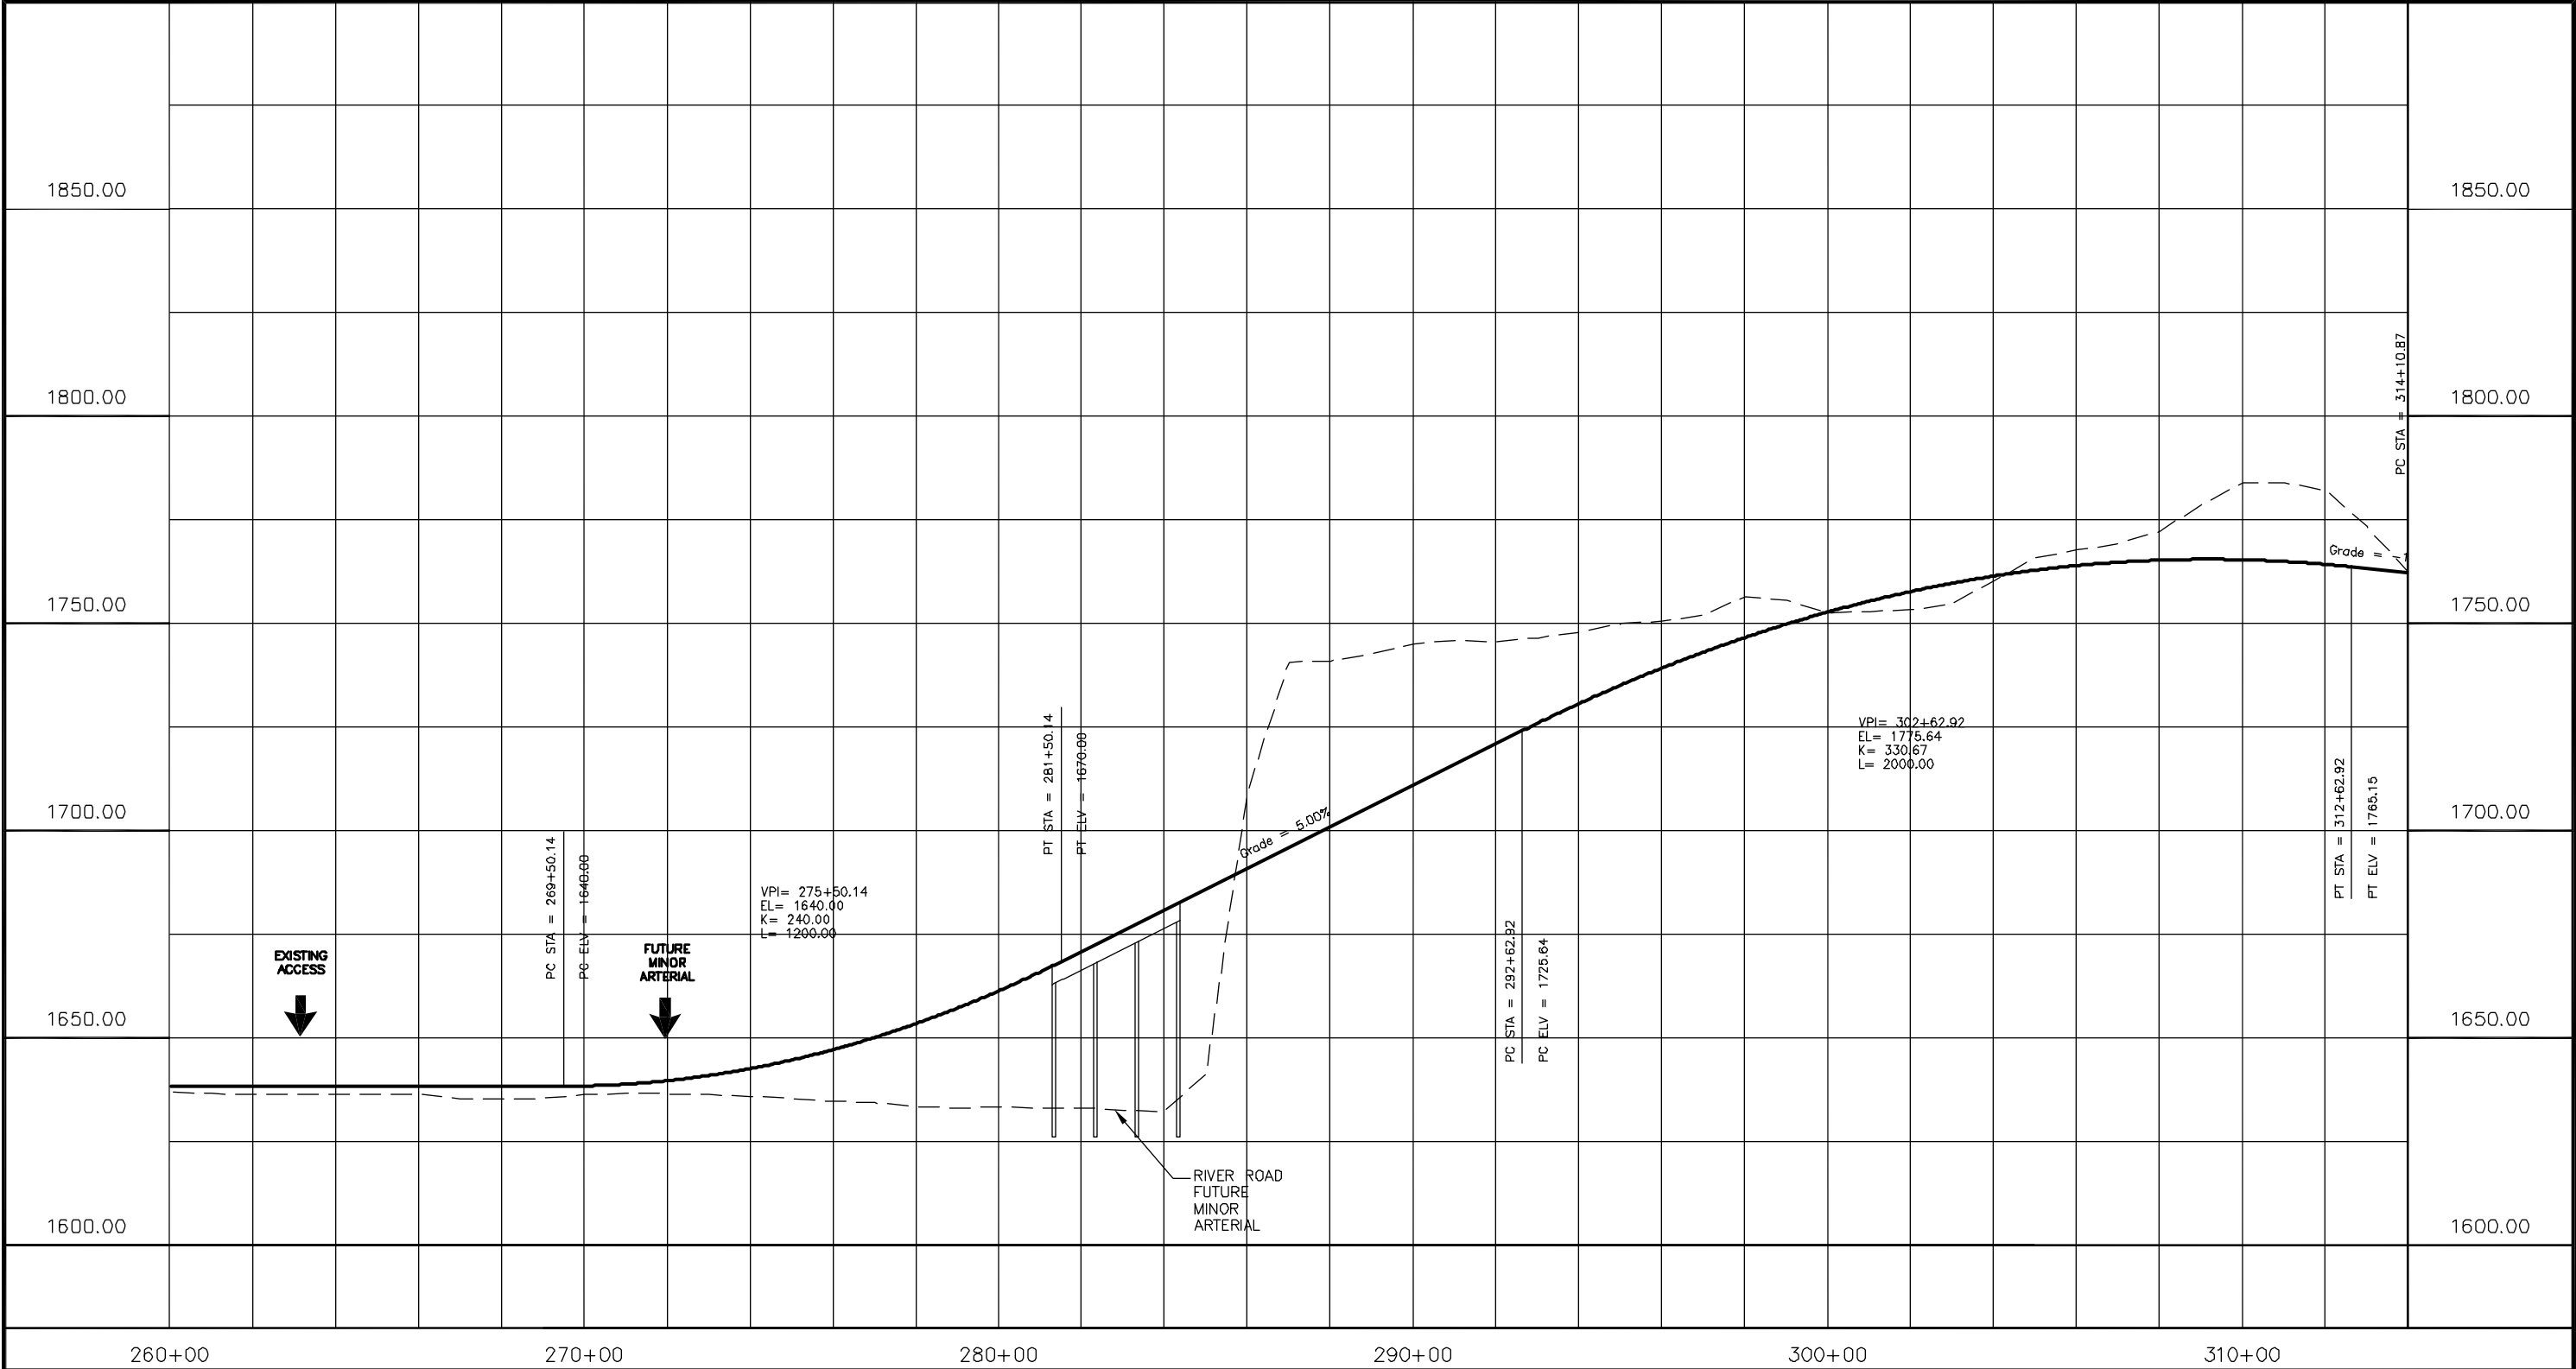

260+00 270+00 280+00 290+00 300+00 310+00

LEGEND

↓ EXISTING ACCESS OR FUTURE FRINGE AREA ROAD MASTER PLAN INTERSECTION

— FUTURE VERTICAL PROFILE

- - - EXISTING VERTICAL PROFILE

This document originally issued and sealed by Robert J. Shannon, PE #3258 on March 31, 2005. The original documents are stored at Kadrrmas, Lee & Jackson, Inc. at 128 Soo Line Drive, Bismarck, ND 58501.

NOTE: INFORMATION SHOWN IS BASED ON GIS DATA PROVIDED BY THE LOCAL JURISDICTIONS. FIELD SURVEYS WERE NOT USED TO PREPARE THESE DRAWINGS. FUTURE INTERSECTION LOCATIONS ARE APPROXIMATE. ALIGNMENTS OF FUTURE INTERSECTING ROADWAYS ARE SUBJECT TO CHANGE PER JURISDICTION APPROVAL.

Rev'd. 00/00/0000		Scale: 1:400 Hor, 1:40 Ver	
NORTHERN BRIDGE CORRIDOR		SHEET NO. 19	
Bismarck-Mandan MPO			
Burleigh & Morton Counties			
Kadrrmas Lee & Jackson		CORRIDOR PRESERVATION PROFILE	
DRWN. BY AD\LN	CHK'D BY RJS	PROJECT NO. 1003001	DATE 02/03/2005
J:\trans\1003001\cadd\1003001Profile.dwg		()	
© Kadrrmas, Lee & Jackson 2005			



LEGEND

EXISTING ACCESS OR FUTURE FRINGE AREA ROAD MASTER PLAN INTERSECTION

FUTURE RIGHT OF WAY BOUNDARY

EXISTING RIGHT OF WAY BOUNDARY

SLOPE EASEMENT


SECTION LINE

This document originally issued and sealed by Robert J. Shannon, PE #3258 on March 31, 2005. The original documents are stored at Kadrmas, Lee & Jackson, Inc. at 128 Soo Line Drive, Bismarck, ND 58501.



NOTE: INFORMATION SHOWN IS BASED ON GIS DATA PROVIDED BY THE LOCAL JURISDICTIONS. FIELD SURVEYS WERE NOT USED TO PREPARE THESE DRAWINGS. FUTURE INTERSECTION LOCATIONS ARE APPROXIMATE. ALIGNMENTS OF FUTURE INTERSECTING ROADWAYS ARE SUBJECT TO CHANGE PER JURISDICTION APPROVAL.

Rev'd. 00/00/0000		Scale: 1:400	
NORTHERN BRIDGE CORRIDOR		SHEET NO. 20	
Bismarck-Mandan MPO Burleigh & Morton Counties			
Kadrmas Lee & Jackson Engineers, Surveyors and Planners		CORRIDOR PRESERVATION PLAN VIEW	
DRWN. BY DMS/LN	CHK'D BY RJS	PROJECT NO. 1003001	DATE 02/03/2005
\\Bismar210\trame\1003001\cadd\1003001Plat.dwg		()	
© Kadrmas, Lee & Jackson 2005			

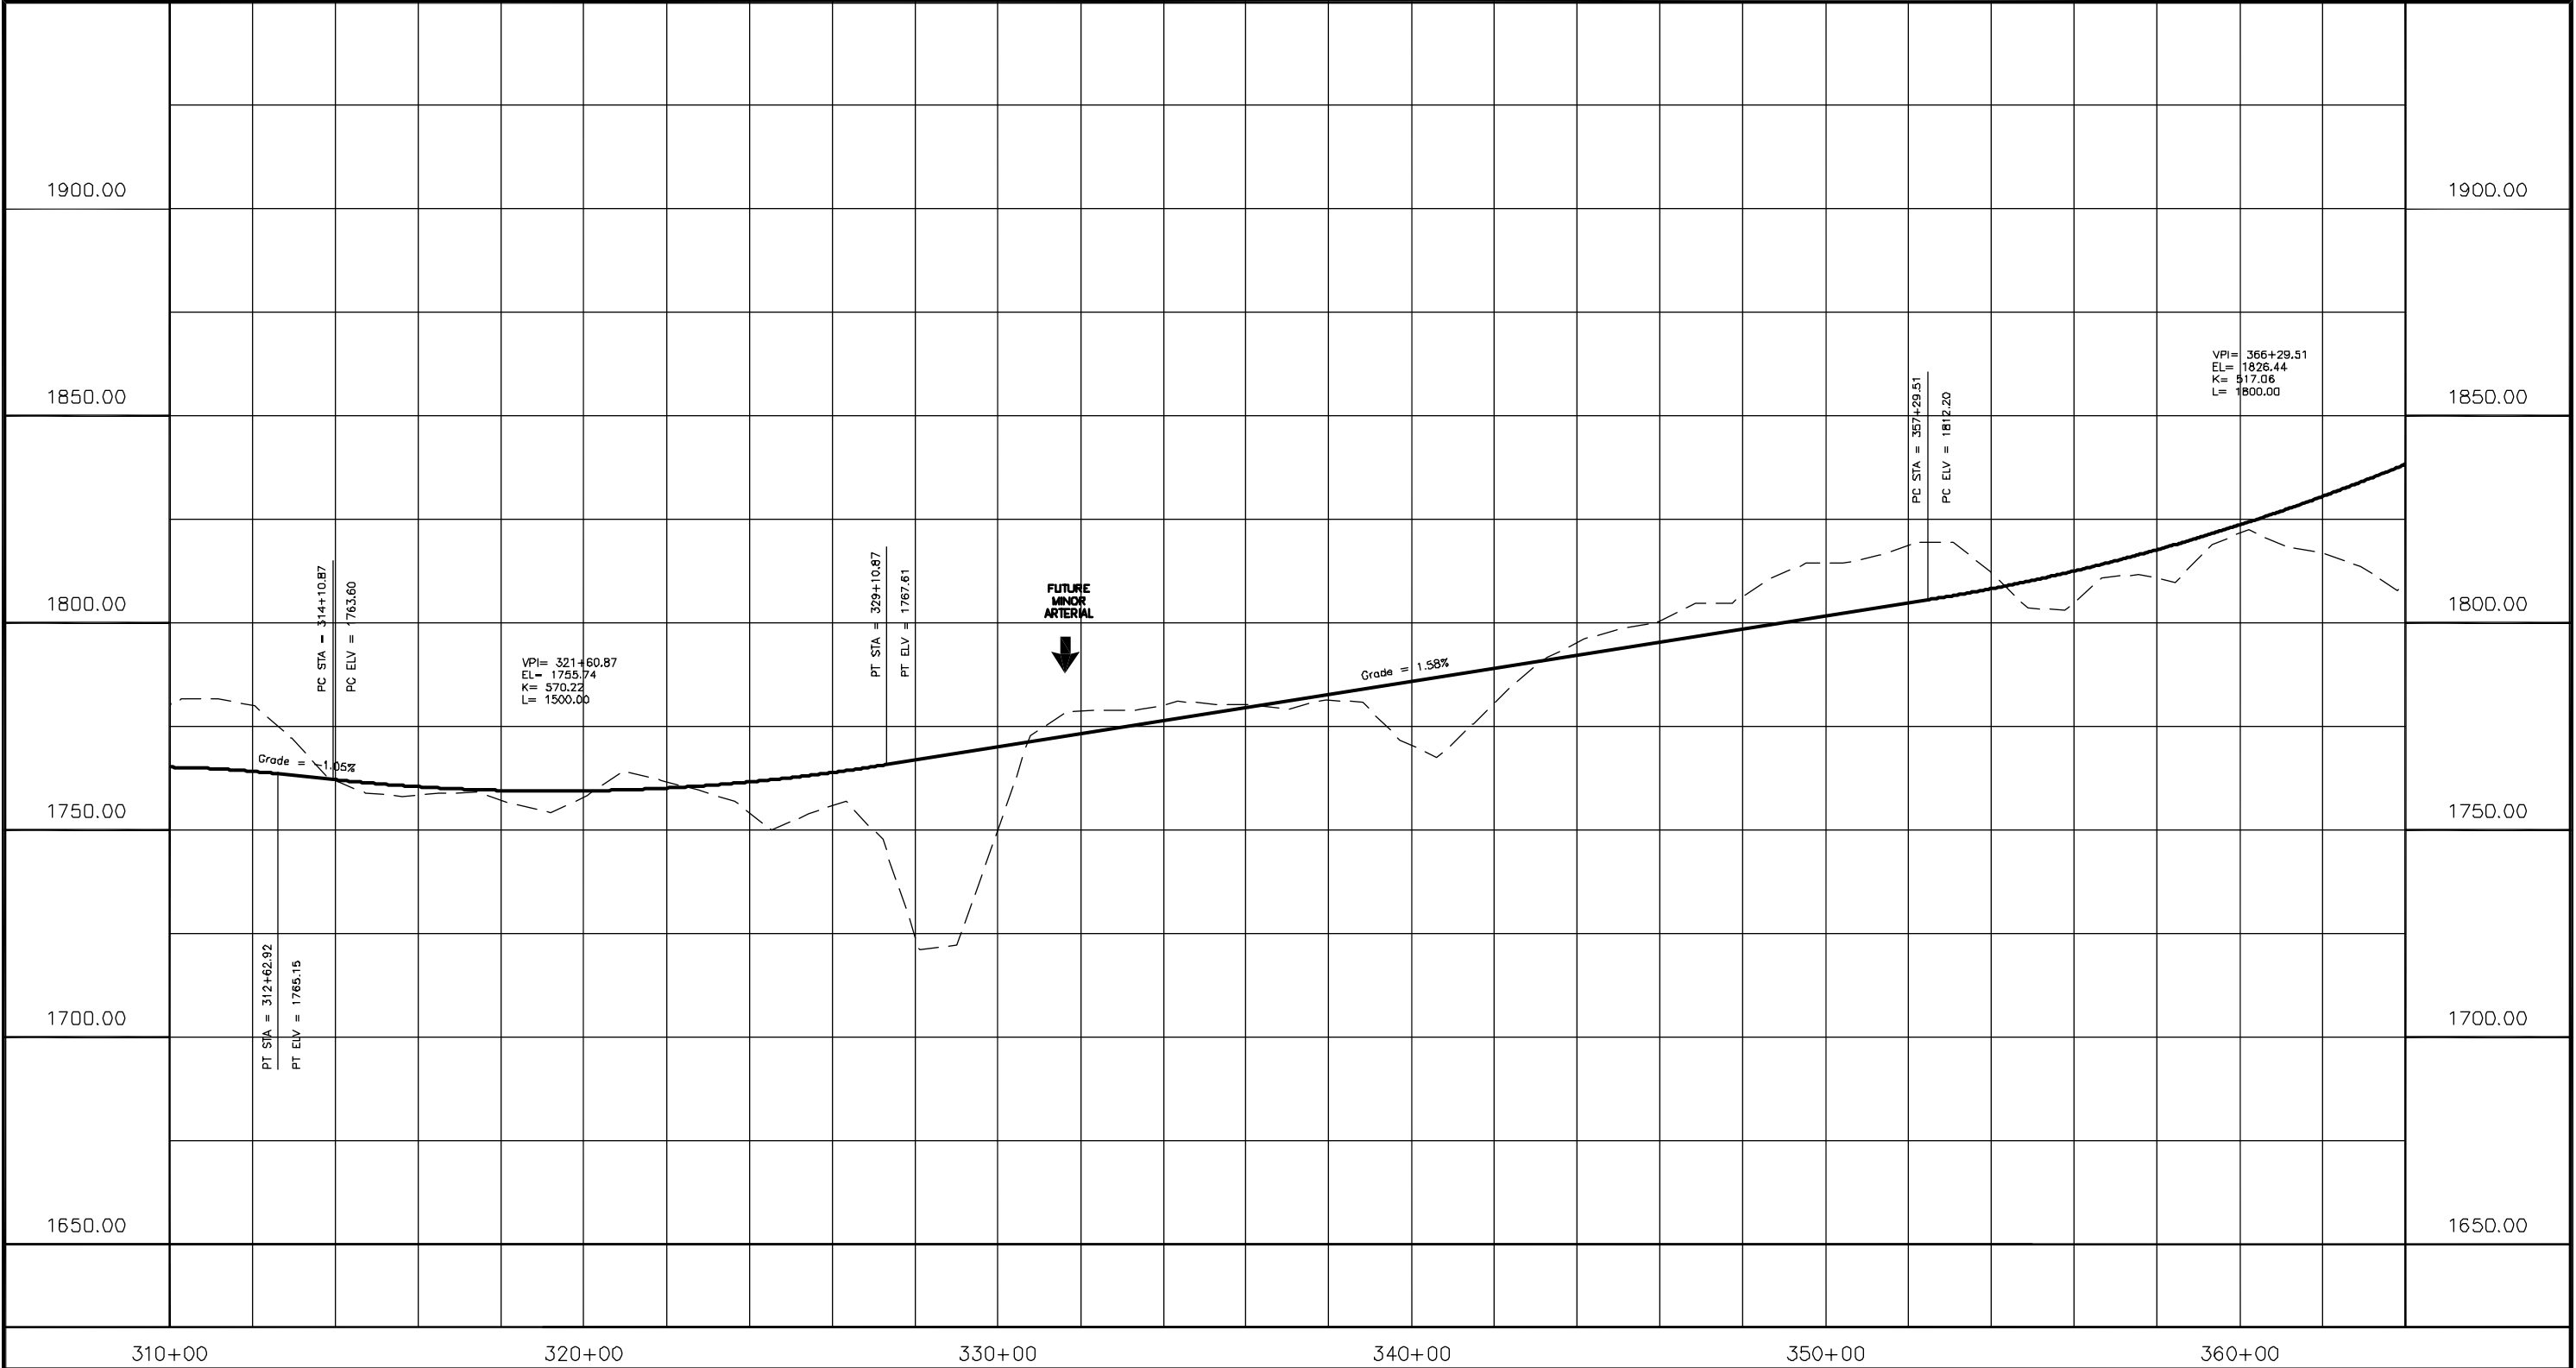


310+00 320+00 330+00 340+00 350+00 360+00

LEGEND


EXISTING ACCESS OR FUTURE
FRINGE AREA ROAD MASTER
PLAN INTERSECTION


FUTURE VERTICAL PROFILE

 
EXISTING VERTICAL PROFILE

This document originally issued and sealed
by Robert J. Shannon, PE #3258 on March
31, 2005. The original documents are stored
at Kadrmass, Lee & Jackson, Inc. at 128
Soo Line Drive, Bismarck, ND 58501.

NOTE: INFORMATION SHOWN IS BASED
ON GIS DATA PROVIDED BY THE LOCAL
JURISDICTIONS. FIELD SURVEYS WERE
NOT USED TO PREPARE THESE DRAWINGS.
FUTURE INTERSECTION LOCATIONS ARE
APPROXIMATE. ALIGNMENTS OF FUTURE
INTERSECTING ROADWAYS ARE SUBJECT
TO CHANGE PER JURISDICTION APPROVAL.

Rev'd. 00/00/0000		Scale: 1:400 Hor, 1:40 Ver	
NORTHERN BRIDGE CORRIDOR		SHEET NO. 21	
Bismarck-Mandan MPO Burleigh & Morton Counties			
 Engineers, Surveyors and Planners		CORRIDOR PRESERVATION PROFILE	
DRWN. BY AD\LN	CHK'D BY RJS	PROJECT NO. 1003001	DATE 02/03/2005
JA\trans\1003001\cadd\1003001Profile.dwg			()
© Kadrmass, Lee & Jackson 2005			



LEGEND


— — — — —
— — — — —
— — — — —
— — — — —

↓
EXISTING ACCESS OR FUTURE
FRINGE AREA ROAD MASTER
PLAN INTERSECTION
FUTURE RIGHT OF WAY BOUNDARY
EXISTING RIGHT OF WAY BOUNDARY
SLOPE EASEMENT
SECTION LINE

This document originally issued and sealed
by Robert J. Shannon, PE #3258 on March
31, 2005. The original documents are stored
at Kadrmas, Lee & Jackson, Inc. at 128
Soo Line Drive, Bismarck, ND 58501.

NOTE: INFORMATION SHOWN IS BASED
ON GIS DATA PROVIDED BY THE LOCAL
JURISDICTIONS. FIELD SURVEYS WERE
NOT USED TO PREPARE THESE DRAWINGS.
FUTURE INTERSECTION LOCATIONS ARE
APPROXIMATE. ALIGNMENTS OF FUTURE
INTERSECTING ROADWAYS ARE SUBJECT
TO CHANGE PER JURISDICTION APPROVAL.

Rev'd. 00/00/0000		Scale: 1:400	
NORTHERN BRIDGE CORRIDOR		SHEET NO. 22	
Bismarck-Mandan MPO Burleigh & Morton Counties			
Kadrmas Lee & Jackson Engineers, Surveyors and Planners		CORRIDOR PRESERVATION PLAN VIEW	
DRWN. BY DMS/LN	CHK'D BY RJS	PROJECT NO. 1003001	DATE 02/03/2005
J:\trans\1003001\cadd\1003001Plat.dwg			()
© Kadrmas, Lee & Jackson 2005			

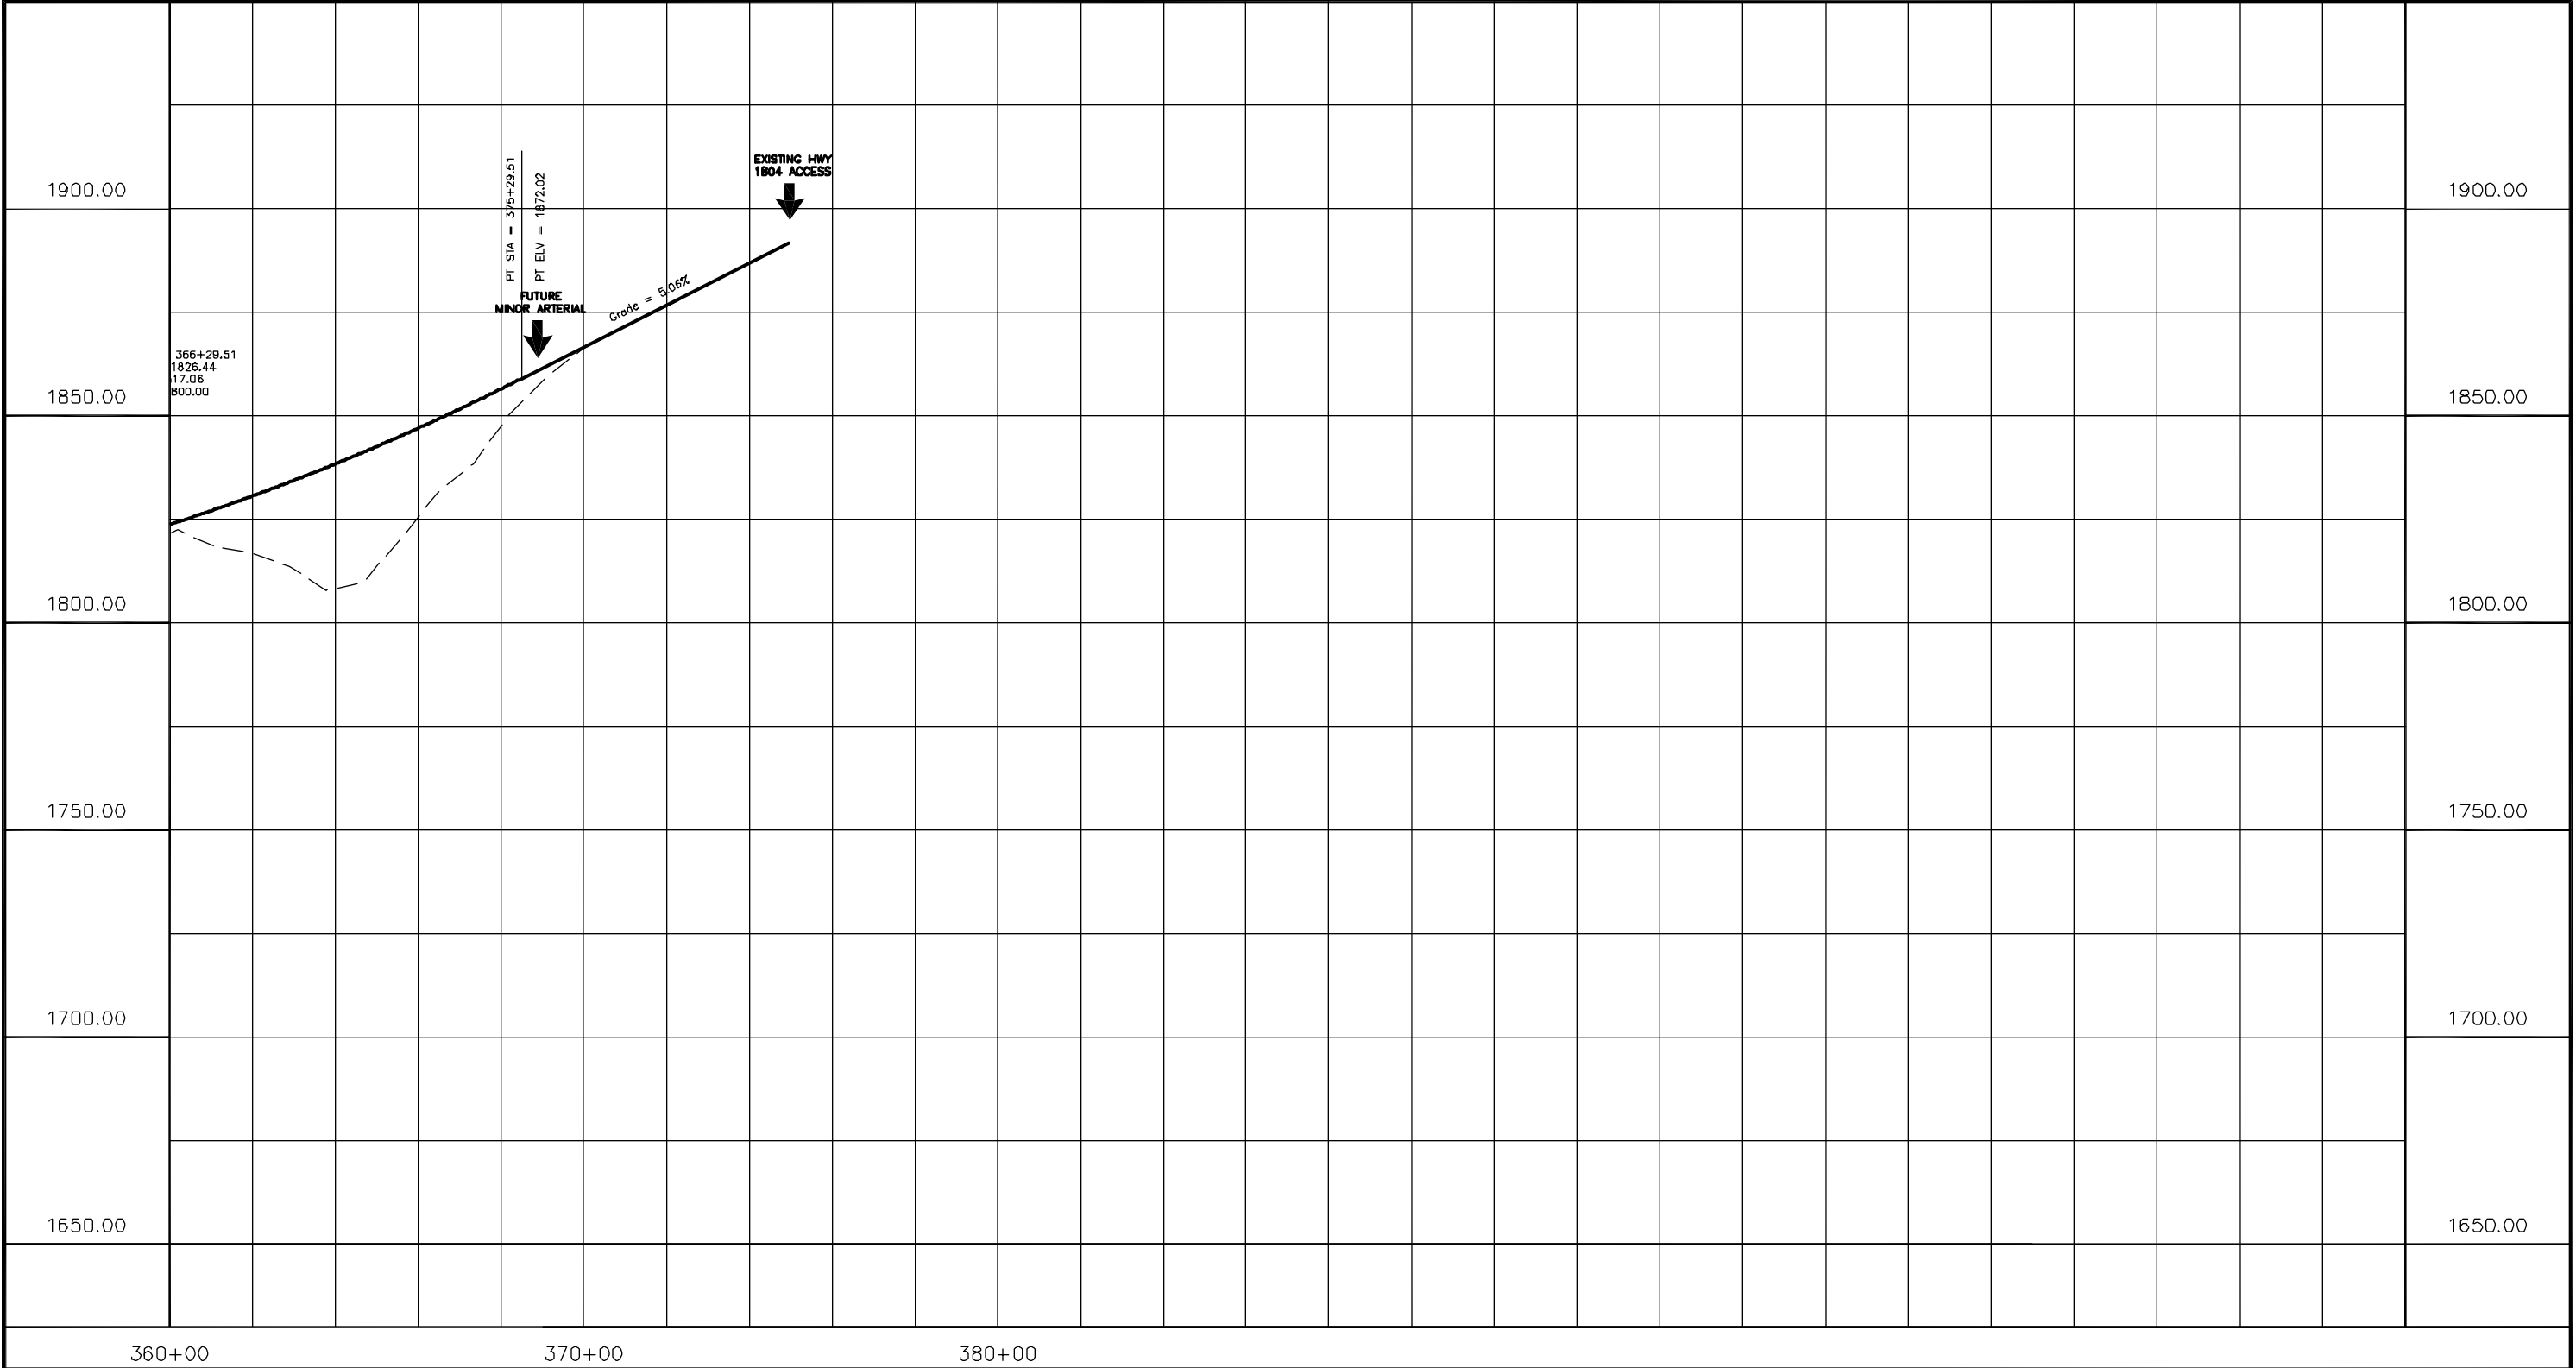

LEGEND

EXISTING ACCESS OR FUTURE FRINGE AREA ROAD MASTER PLAN INTERSECTION

FUTURE VERTICAL PROFILE

EXISTING VERTICAL PROFILE

This document originally issued and sealed by Robert J. Shannon, PE #3258 on March 31, 2005. The original documents are stored at Kadrmas, Lee & Jackson, Inc. at 128 Soo Line Drive, Bismarck, ND 58501.

NOTE: INFORMATION SHOWN IS BASED ON GIS DATA PROVIDED BY THE LOCAL JURISDICTIONS. FIELD SURVEYS WERE NOT USED TO PREPARE THESE DRAWINGS. FUTURE INTERSECTION LOCATIONS ARE APPROXIMATE. ALIGNMENTS OF FUTURE INTERSECTING ROADWAYS ARE SUBJECT TO CHANGE PER JURISDICTION APPROVAL.

Rev'd. 00/00/0000		Scale: 1:400 Hor, 1:40 Ver	
NORTHERN BRIDGE CORRIDOR <i>Bismarck-Mandan MPO</i> Burleigh & Morton Counties			SHEET NO. 23
 Kadrmas Lee & Jackson Engineers, Surveyors and Planners		CORRIDOR PRESERVATION PROFILE	
DRWN. BY AD\LN	CHK'D BY RJS	PROJECT NO. 1003001	DATE 02/03/2005
J:\trans\1003001\cadd\1003001Profile.dwg			()
© Kadrmas, Lee & Jackson 2005			